PROJECT REFERENCE NO.	SHEET NO.
R-2514D	EC-5/CONST.5
R/W SHEET NO.	
ROADSIDE ENVIRONMENTAL PROJECT ENGINEER	

LEVEL III CERTIFIED BY:
STACEY H. BAILEY, PE
CERTIFICATION NUMBER: 3074
ISSUED: FEBRUARY 02, 2015

CLEARING AND GRUBBING
EROSION CONTROL FOR
CONSTRUCTION SHEET 5

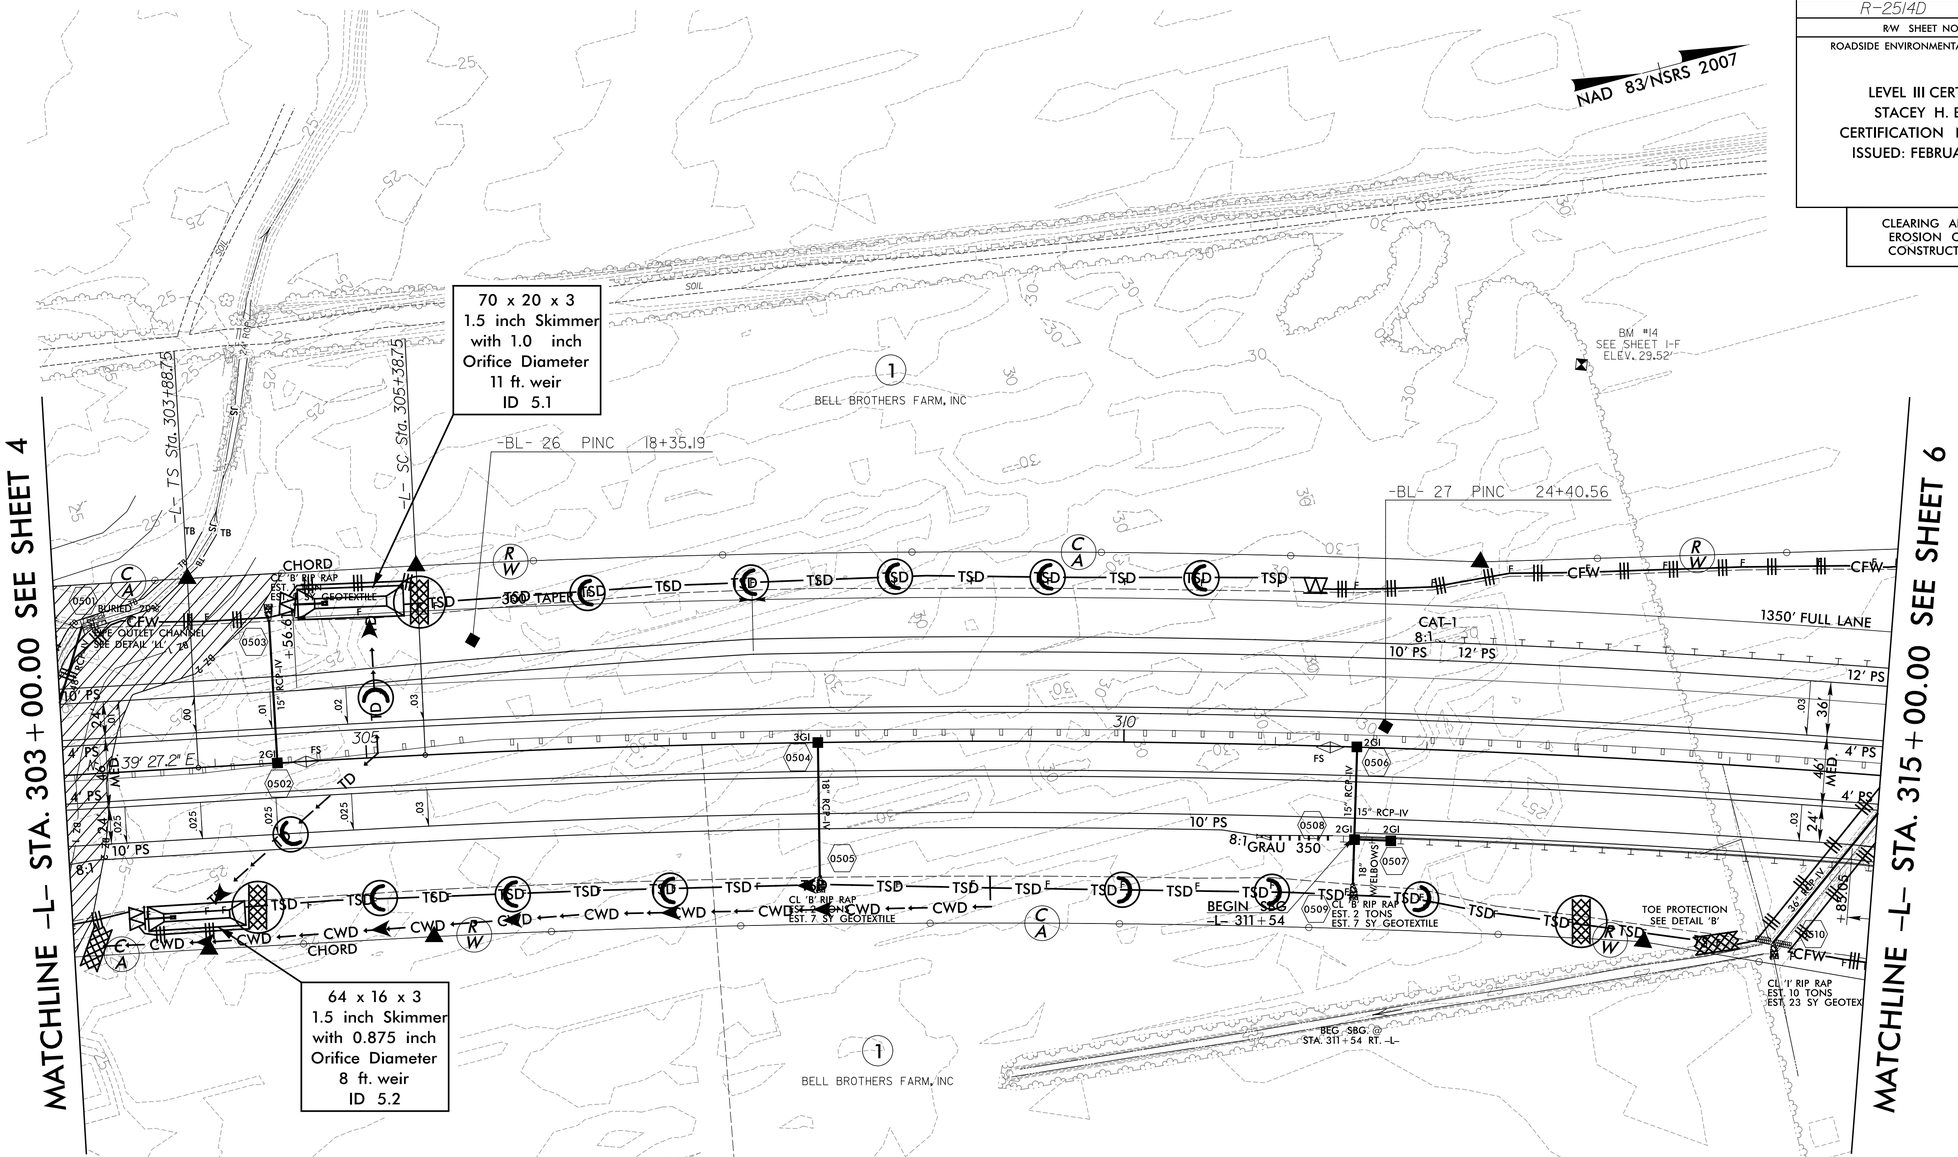

CLEAN WATER DIVERSION

→→ CWD →→ CWD →→ CWD →→ CWD →→ CWD →→ CWD →→

(Not to Scale)

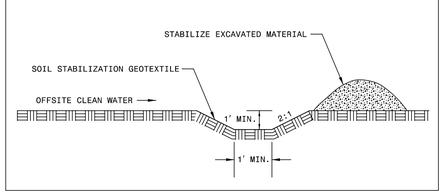

ENVIRONMENTALLY SENSITIVE AREA
SEE PROJECT SPECIAL PROVISIONS

NOTE:
PLACE TEMPORARY ROCK SEDIMENT DAMS TYPE – B AND TEMPORARY ROCK SILT CHECKS TYPE – A AT DRAINAGE OUTLETS.

NOTE:
PERIMETER EROSION CONTROL MEASURES SHALL BE INSTALLED DURING CLEARING AND GRUBBING PHASE.

NOTE:
ALL EROSION CONTROL DEVICES SHOWN ARE LOCATED WITHIN EXISTING R/W OR EASEMENT.

NOTE:
ESTABLISH SUFFICIENT BUFFER FOR WATER COURSE.

SBG – "SHOULDER BERM GUTTER"

SEE SHEET 32 FOR -L- PROFILE

REVISIONS

8/17/99

$$$$$SYSTIME$$$$
R:\Roadway\Design Control\CADD\R2514D_hydr_c&g_psh_05.dgn
(c) ENGINEERING INC.