PROJECT REFERENCE NO.	SHEET NO.
R-2514D	EC-19/CONST.19
R/W SHEET NO.	
ROADSIDE ENVIRONMENTAL PROJECT ENGINEER	

LEVEL III CERTIFIED BY:
STACEY H. BAILEY, PE
CERTIFICATION NUMBER: 3074
ISSUED: FEBRUARY 02, 2015

CLEARING AND GRUBBING
EROSION CONTROL FOR
CONSTRUCTION SHEET 19

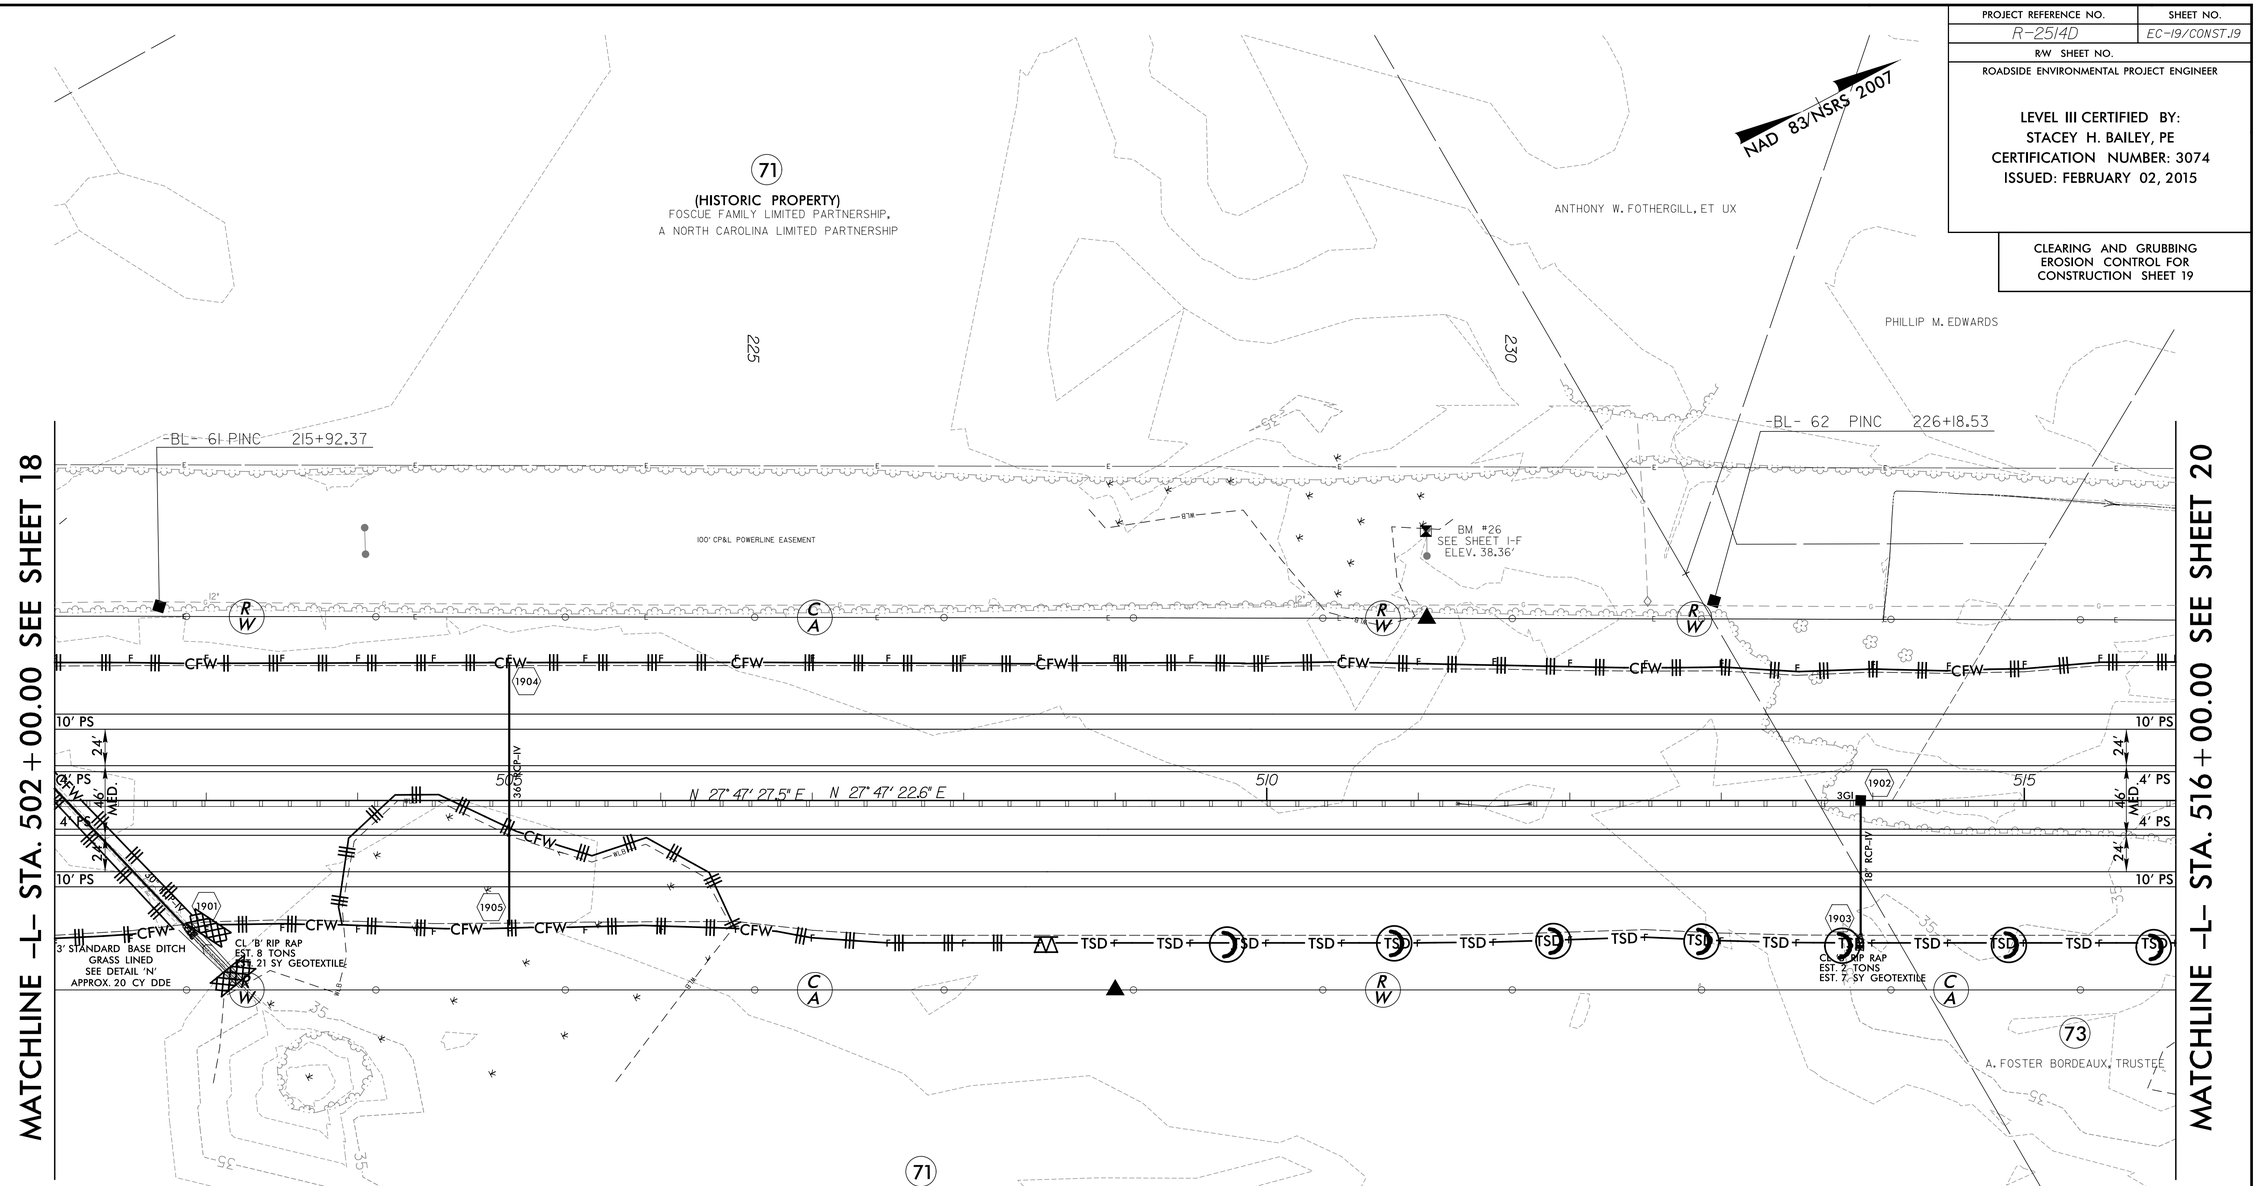

CLEAN WATER DIVERSION

CWD CWD CWD CWD CWD CWD

(Not to Scale)

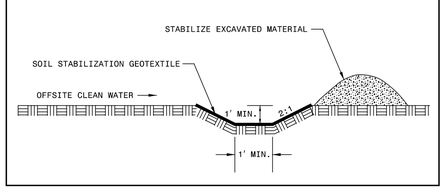

NOTE:
PLACE TEMPORARY ROCK SEDIMENT DAMS TYPE – B AND TEMPORARY ROCK SILT CHECKS TYPE – A AT DRAINAGE OUTLETS.

NOTE:
PERIMETER EROSION CONTROL MEASURES SHALL BE INSTALLED DURING CLEARING AND GRUBBING PHASE.

NOTE:
ALL EROSION CONTROL DEVICES SHOWN ARE LOCATED WITHIN EXISTING R/W OR EASEMENT.

NOTE:
ESTABLISH SUFFICIENT BUFFER FOR WATER COURSE.

SEE SHEET 40 FOR -L- PROFILE

REVISIONS

8/17/99

$$$$$SYSTIME$$$$
PLOTTED: 11:15:00 AM
DATE: 8/17/99
FILE: ENGINEERING Control\CADD\R2514D_hydc&g_psh_19.dgn