| PROJECT REFERENCE NO. | SHEET NO. |
|---|---|
| R-2514D | EC-29/CONST.29 |
| R/W SHEET NO. | |

ROADSIDE ENVIRONMENTAL PROJECT ENGINEER

LEVEL III CERTIFIED BY:
STACEY H. BAILEY, PE
CERTIFICATION NUMBER: 3074
ISSUED: FEBRUARY 02, 2015

CLEARING AND GRUBBING
EROSION CONTROL FOR
CONSTRUCTION SHEET 29

NAD 83/NSRS 2007

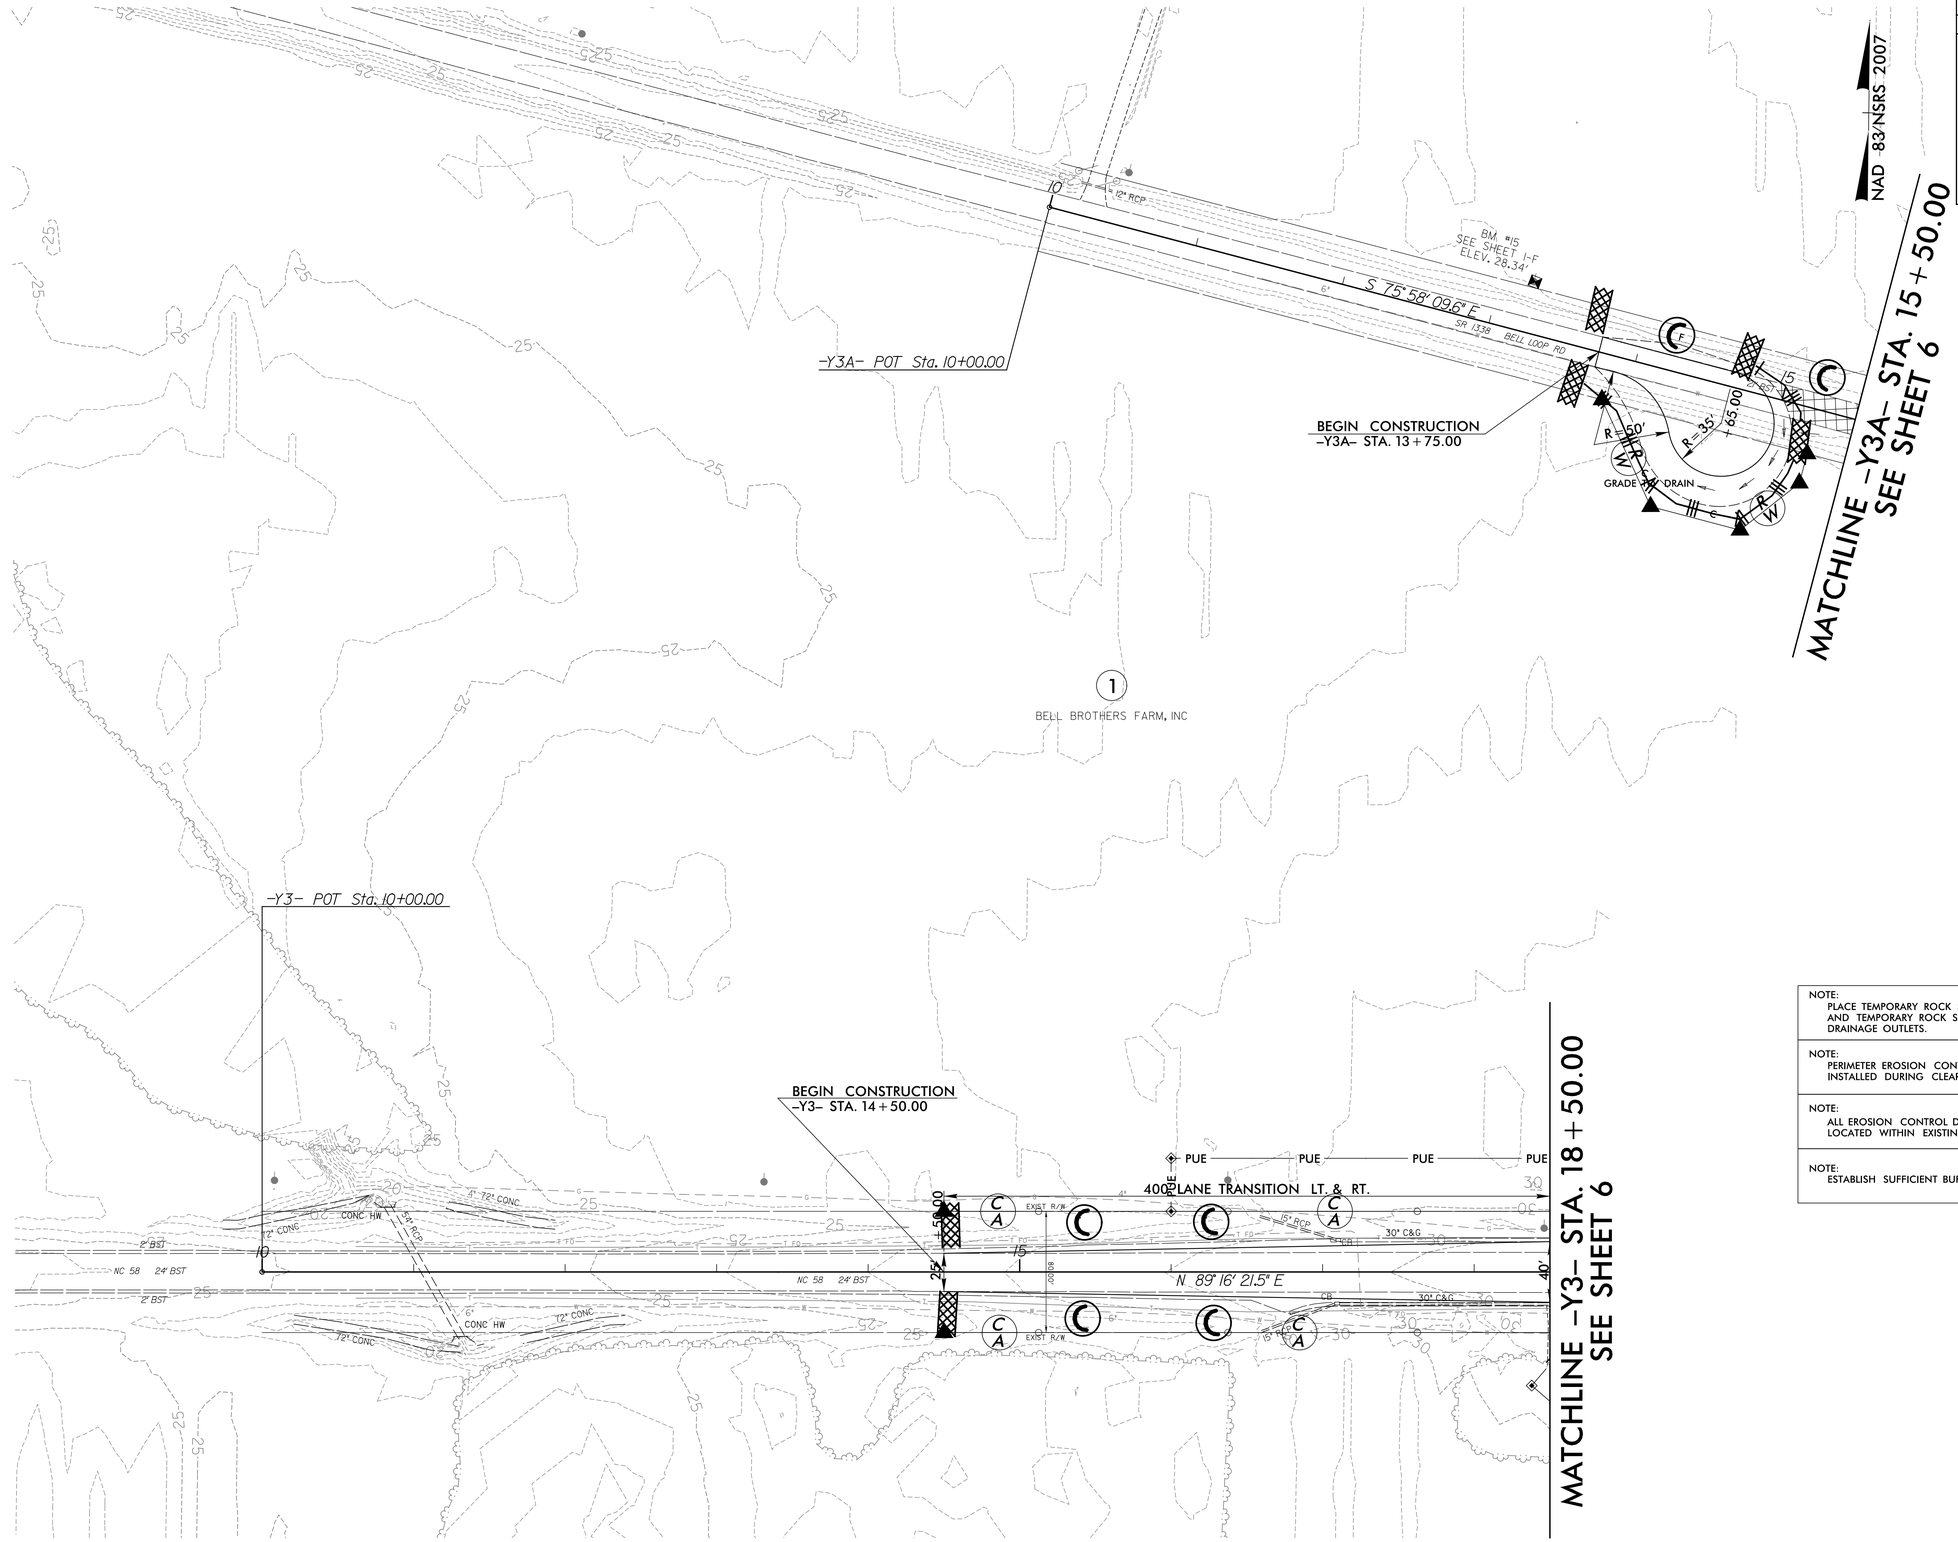


NOTE:
PLACE TEMPORARY ROCK SEDIMENT DAMS TYPE – B AND TEMPORARY ROCK SILT CHECKS TYPE – A AT DRAINAGE OUTLETS.

NOTE:
PERIMETER EROSION CONTROL MEASURES SHALL BE INSTALLED DURING CLEARING AND GRUBBING PHASE.

NOTE:
ALL EROSION CONTROL DEVICES SHOWN ARE LOCATED WITHIN EXISTING R/W OR EASEMENT.

NOTE:
ESTABLISH SUFFICIENT BUFFER FOR WATER COURSE.

SEE SHEET 46 FOR -Y3- PROFILE
SEE SHEET 50 FOR -Y3A- PROFILE

REVISIONS

R/W REVISION 6-24-14 (DWG) - ADDED ADDITIONAL PUE AT -Y3- STA.18+50.00 RT.ON PARCEL 1(BELL BROTHERS FARM,LLC).

8/17/99

$$$$$SYSTIME$$$$
PCLA ENGINEERING, INC.
Erosion Control\CADD\R2514D_hydc&g_psh_29.dgn