PROJECT REFERENCE NO.	SHEET NO.
R-2514D	EC-46/CONSTJ8
R/W SHEET NO.	
ROADSIDE ENVIRONMENTAL PROJECT ENGINEER	

LEVEL III CERTIFIED BY:
STACEY H. BAILEY, PE
CERTIFICATION NUMBER: 3074
ISSUED: FEBRUARY 2, 2015

FINAL EROSION CONTROL
FOR CONSTRUCTION SHEET 18

NAD 83/NSRS 2007

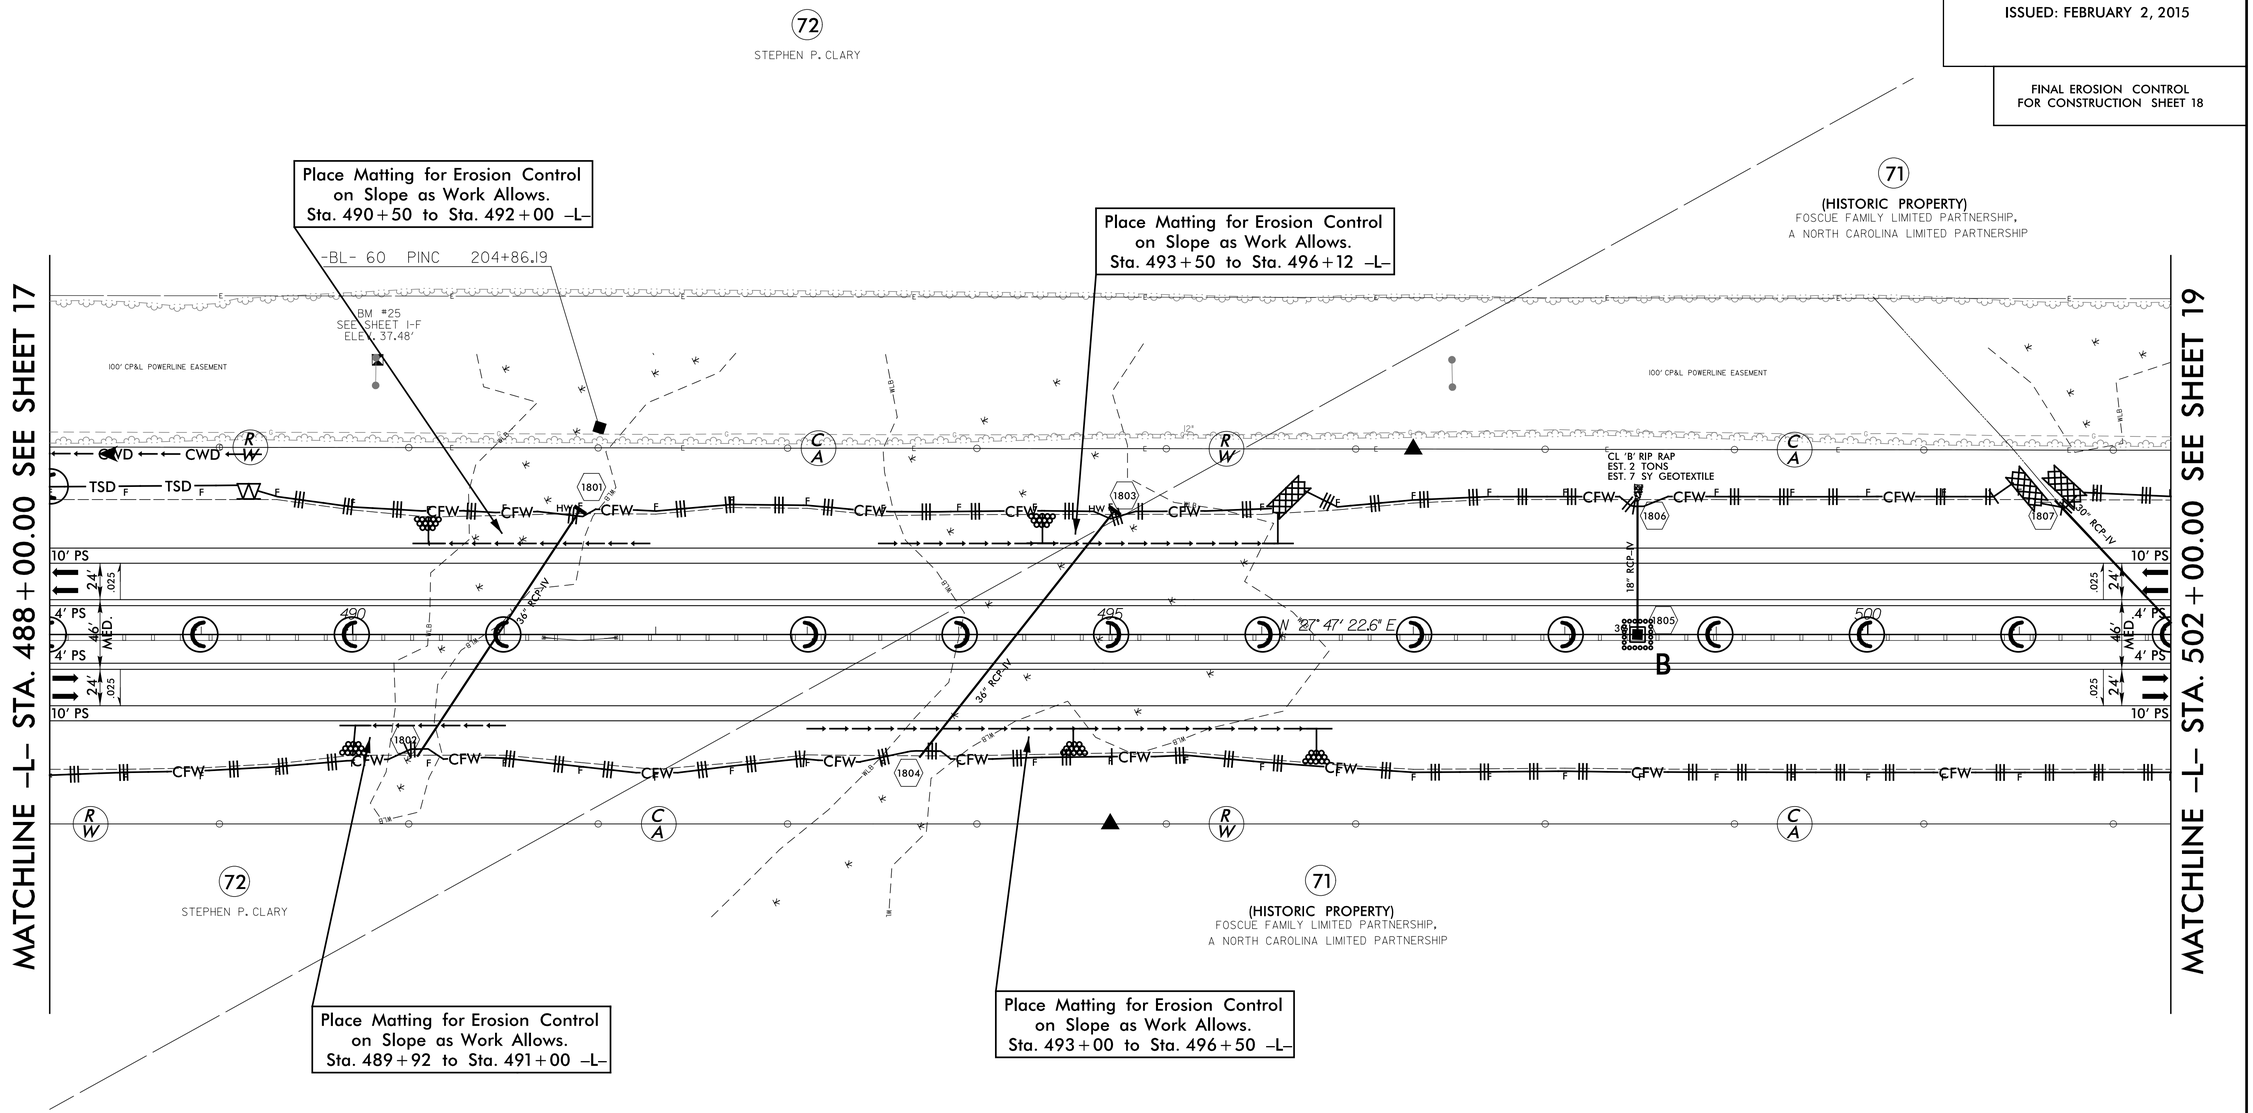

NOTE:
CONTRACTOR SHALL PROVIDE INLET PROTECTION FOR PARTIALLY INSTALLED STORM DRAINS. THIS MEASURE SHOULD BE INSTALLED AT THE END OF EACH WORKING DAY.

NOTE:
CONTRACTOR SHALL MAINTAIN ALL DEVICES AS PROJECT IS BROUGHT UP TO GRADE.

NOTE:
ALL EROSION CONTROL DEVICES SHOWN ARE LOCATED WITHIN R/W OR EASEMENT.

CLEAN WATER DIVERSION

CWD CWD CWD CWD CWD CWD

(Not to Scale)

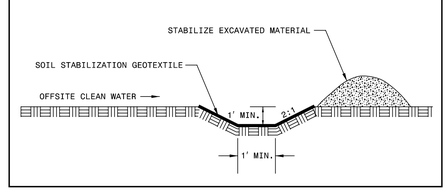

SEE SHEET 39 FOR –L– PROFILE

REVISIONS

8/17/99

$$$$$SYSTIME$$$$
DGN: S:\Erosion Control\CADD\R2514D_hyd_final_esh_(1)46.dgn
TRA ENGINEERING, INC.