PROJECT REFERENCE NO.	SHEET NO.
R-2514D	EC-53/CONST.25
R/W SHEET NO.	
ROADSIDE ENVIRONMENTAL PROJECT ENGINEER	

LEVEL III CERTIFIED BY:
STACEY H. BAILEY, PE
CERTIFICATION NUMBER: 3074
ISSUED: FEBRUARY 2, 2015

FINAL EROSION CONTROL
FOR CONSTRUCTION SHEET 25

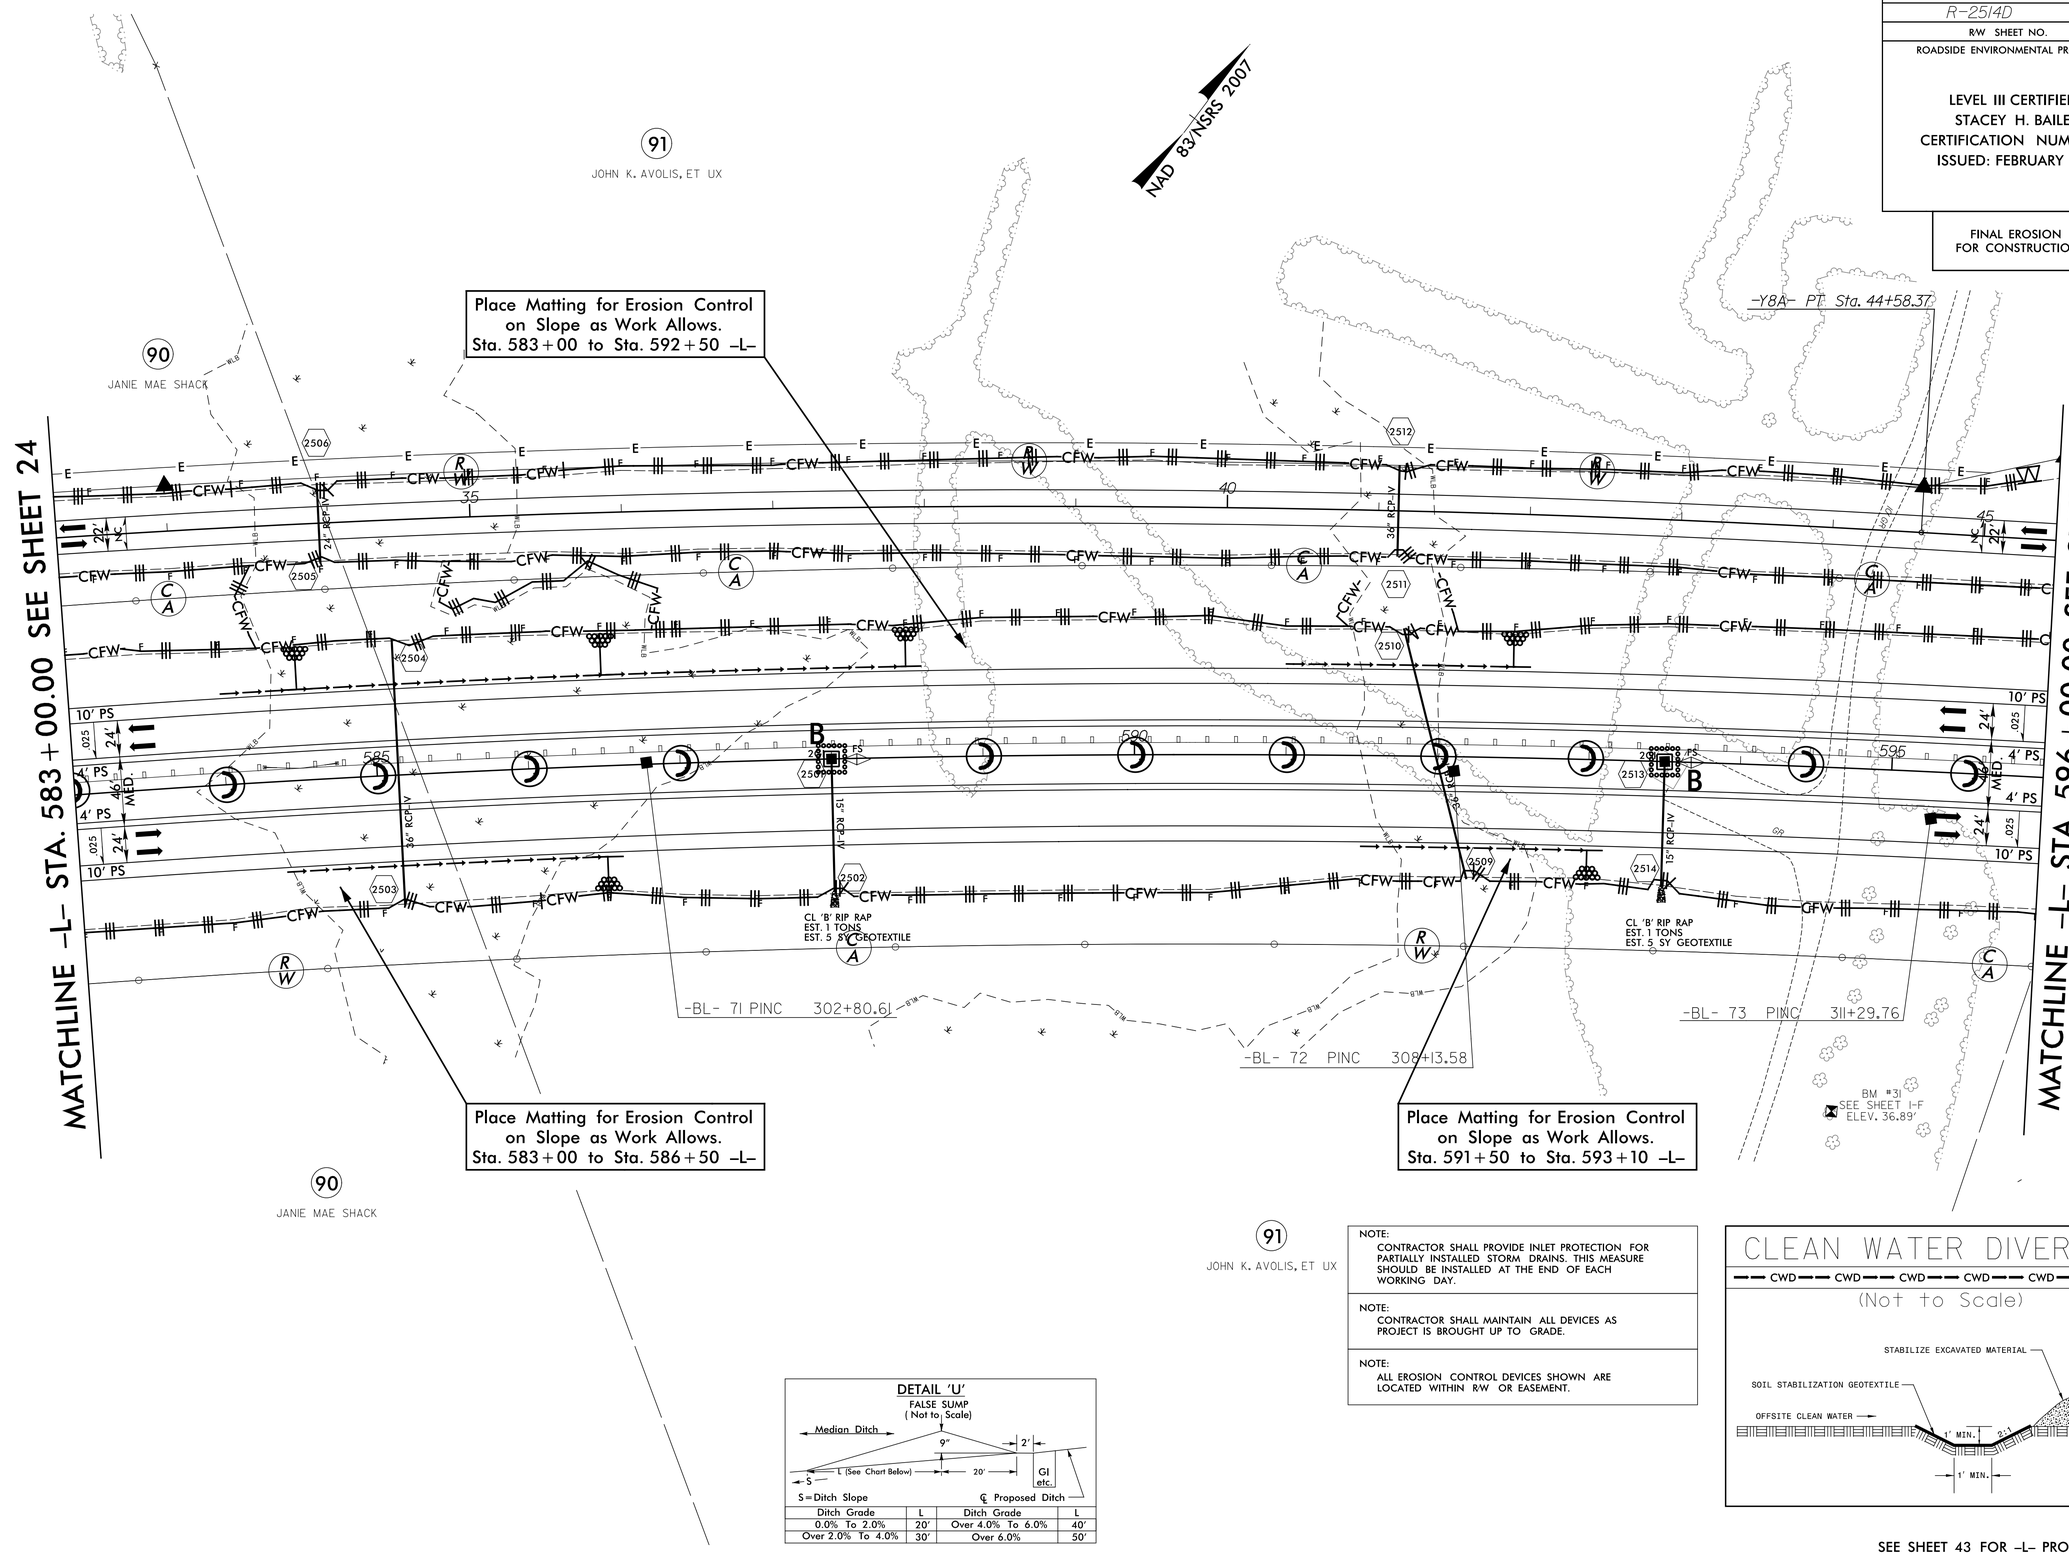

NOTE:
CONTRACTOR SHALL PROVIDE INLET PROTECTION FOR PARTIALLY INSTALLED STORM DRAINS. THIS MEASURE SHOULD BE INSTALLED AT THE END OF EACH WORKING DAY.

NOTE:
CONTRACTOR SHALL MAINTAIN ALL DEVICES AS PROJECT IS BROUGHT UP TO GRADE.

NOTE:
ALL EROSION CONTROL DEVICES SHOWN ARE LOCATED WITHIN R/W OR EASEMENT.

DETAIL 'U'

FALSE SUMP
(Not to Scale)

S = Ditch Slope
℄ Proposed Ditch

Ditch Grade	L	Ditch Grade	L
0.0% To 2.0%	20'	Over 4.0% To 6.0%	40'
Over 2.0% To 4.0%	30'	Over 6.0%	50'

CLEAN WATER DIVERSION

CWD — CWD — CWD — CWD — CWD — CWD

(Not to Scale)

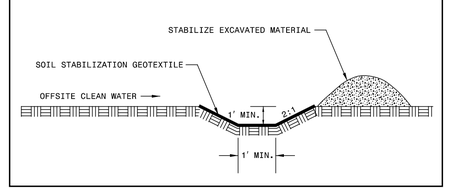

SEE SHEET 43 FOR –L– PROFILE
SEE SHEET 55 AND 56 FOR –Y8A– PROFILE

REVISIONS

8/17/99

$$$$SYSTIME$$$$
FILE: R2514D_Erosion Control\CADD\R2514D_hyd_final_psh_(25153.dgn
FAA ENGINEERING, INC.