PROJECT REFERENCE NO.	SHEET NO.
F-2516D	EC-54/00857.26
R/W SHEET NO.	
ROADSIDE ENVIRONMENTAL PROJECT ENGINEER	

LEVEL III CERTIFIED BY:
STACEY H. BAILEY, PE
CERTIFICATION NUMBER: 3074
ISSUED: FEBRUARY 02, 2015

FINAL EROSION CONTROL FOR CONSTRUCTION SHEET 26

REVISIONS

R/W REVISION 6-24-14 (DWG) - ADDED PUE FROM -Y8- STA. 32+35.80 TO STA. 35+43.00 LT. ON PARCEL 97 (AARON L. MALLARD, ET UX).

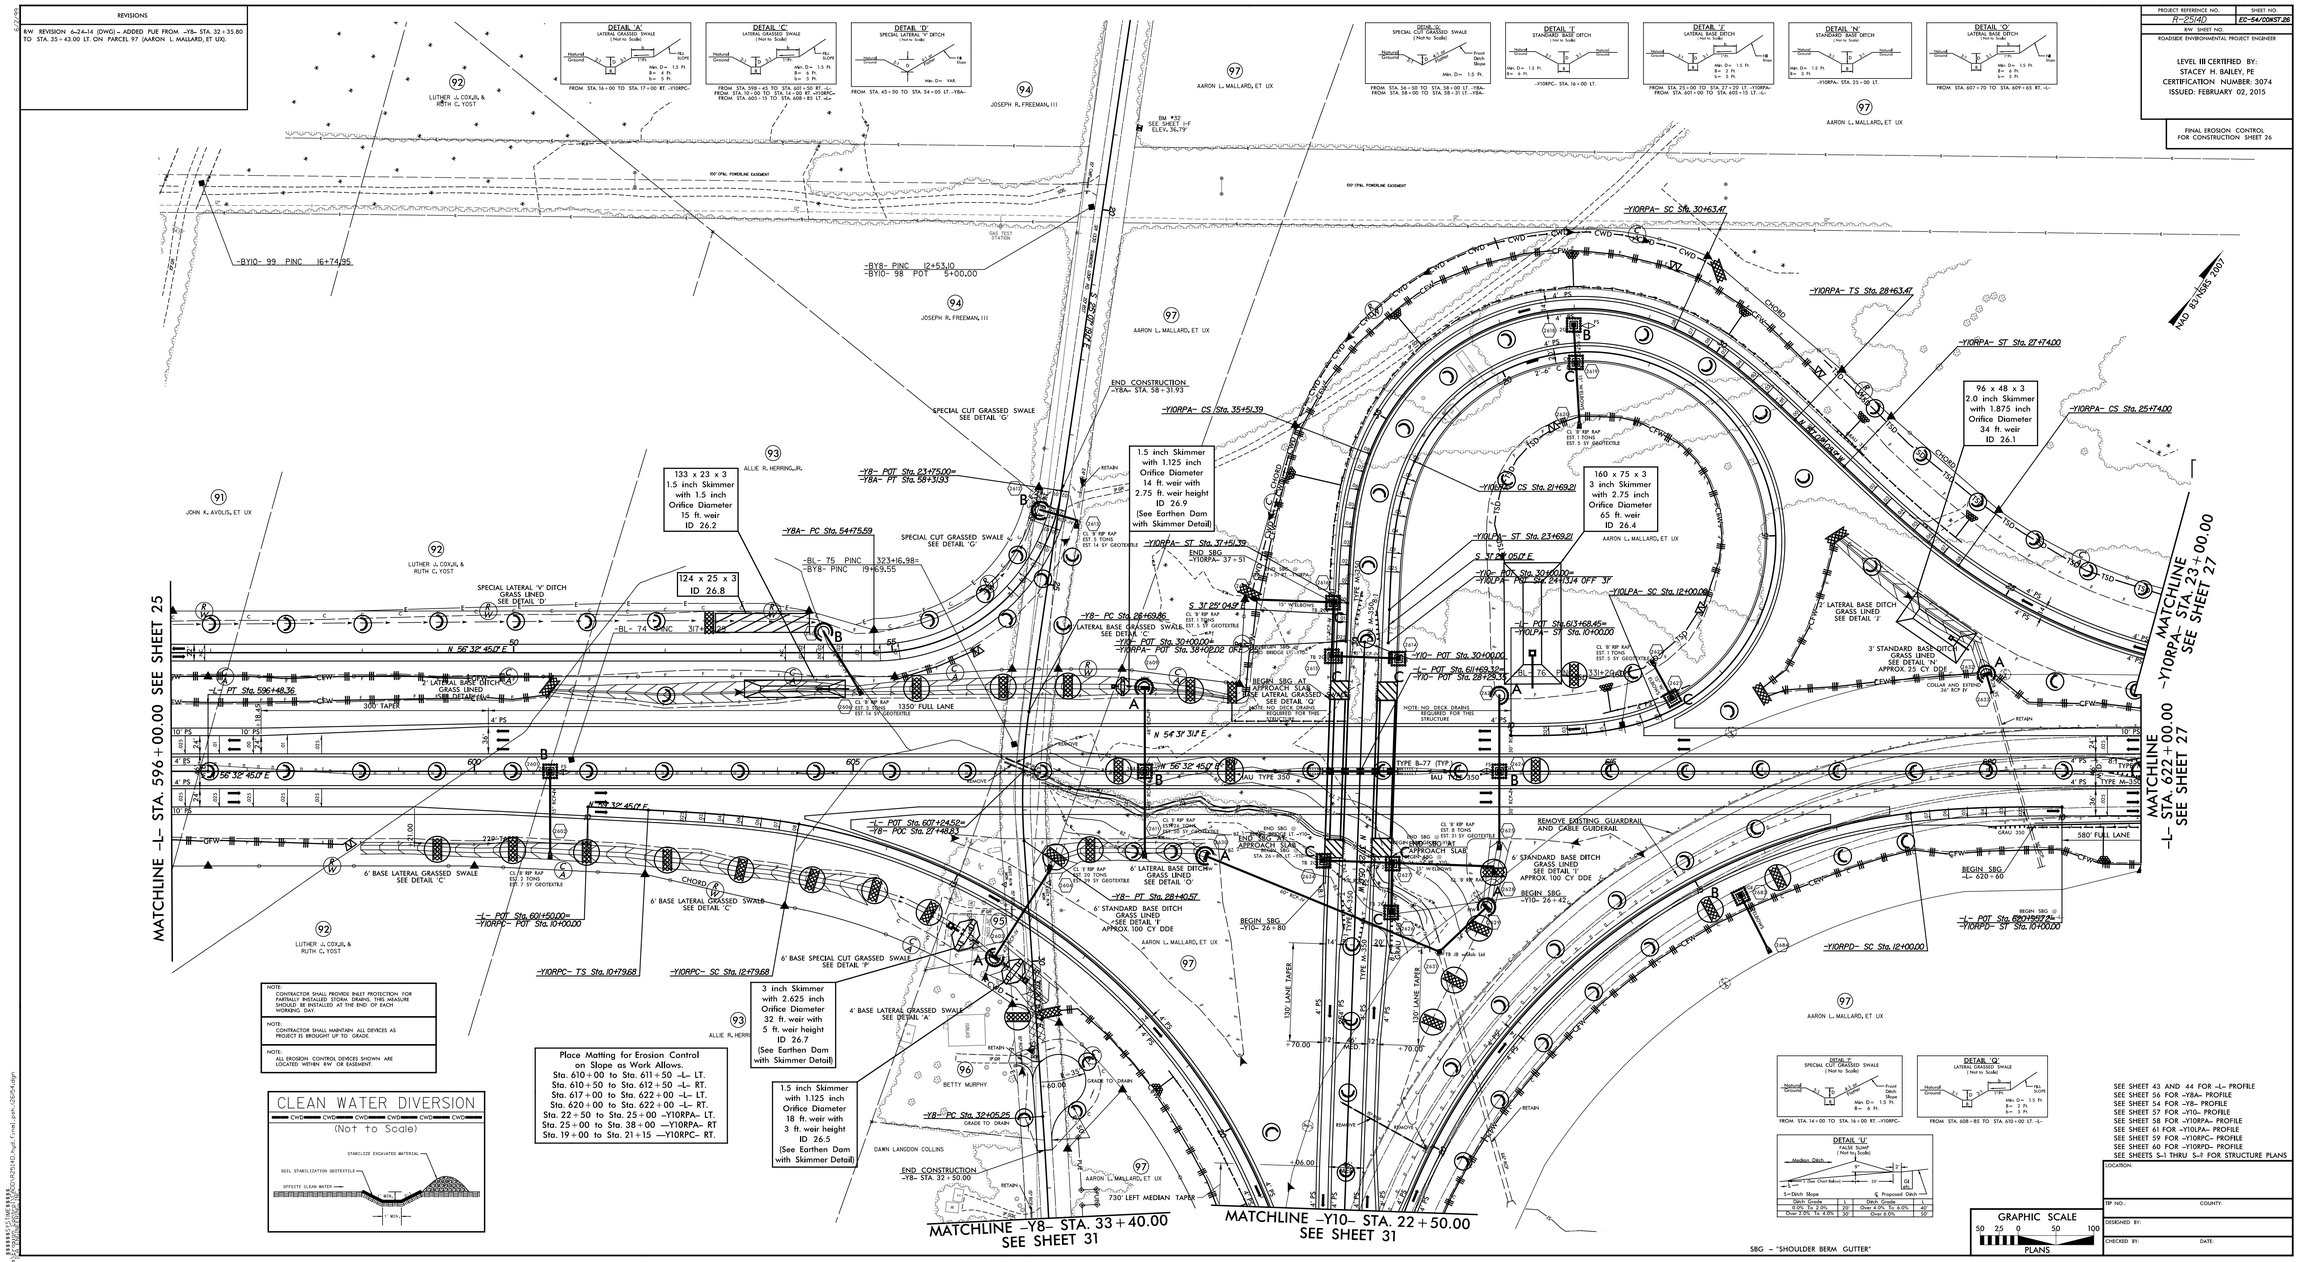

NOTE:
CONTRACTOR SHALL PROVIDE INLET PROTECTION FOR PARTIALLY INSTALLED STORM DRAINS. THIS MEASURE SHOULD BE INSTALLED AT THE END OF EACH WORKING DAY

NOTE:
CONTRACTOR SHALL MAINTAIN ALL DEVICES AS PROJECT IS BROUGHT UP TO GRADE.

NOTE:
ALL EROSION CONTROL DEVICES SHOWN ARE LOCATED WITHIN R/W OR EASEMENT

Place Matting for Erosion Control on Slope as Work Allows.
Sta. 610+00 to Sta. 611+50 -L- LT.
Sta. 610+50 to Sta. 612+50 -L- RT.
Sta. 617+00 to Sta. 622+00 -L- LT.
Sta. 620+00 to Sta. 622+00 -L- RT.
Sta. 22+50 to Sta. 25+00 -Y10RPA- LT.
Sta. 25+00 to Sta. 38+00 -Y10RPA- RT
Sta. 19+00 to Sta. 21+15 -Y10RPC- RT.

SEE SHEET 43 AND 44 FOR -L- PROFILE
SEE SHEET 56 FOR -Y8A- PROFILE
SEE SHEET 54 FOR -Y8- PROFILE
SEE SHEET 57 FOR -Y10- PROFILE
SEE SHEET 58 FOR -Y10RPA- PROFILE
SEE SHEET 61 FOR -Y10LPA- PROFILE
SEE SHEET 59 FOR -Y10RPC- PROFILE
SEE SHEET 60 FOR -Y10RPD- PROFILE
SEE SHEETS S-1 THRU S-7 FOR STRUCTURE PLANS

SBG - "SHOULDER BERM GUTTER"

LOCATION:
TIP NO.: COUNTY:
DESIGNED BY:
CHECKED BY: DATE:

R:\Highways\Contracts\EC54_00857\Roadway\Plans\EC54_00857_F-2516D_sht26.dgn