PROJECT REFERENCE NO.	SHEET NO.
R-2514D	EC-56/CONST.28
R/W SHEET NO.	
ROADSIDE ENVIRONMENTAL PROJECT ENGINEER	

LEVEL III CERTIFIED BY:
STACEY H. BAILEY, PE
CERTIFICATION NUMBER: 3074
ISSUED: FEBRUARY 2, 2015

FINAL EROSION CONTROL
FOR CONSTRUCTION SHEET 28

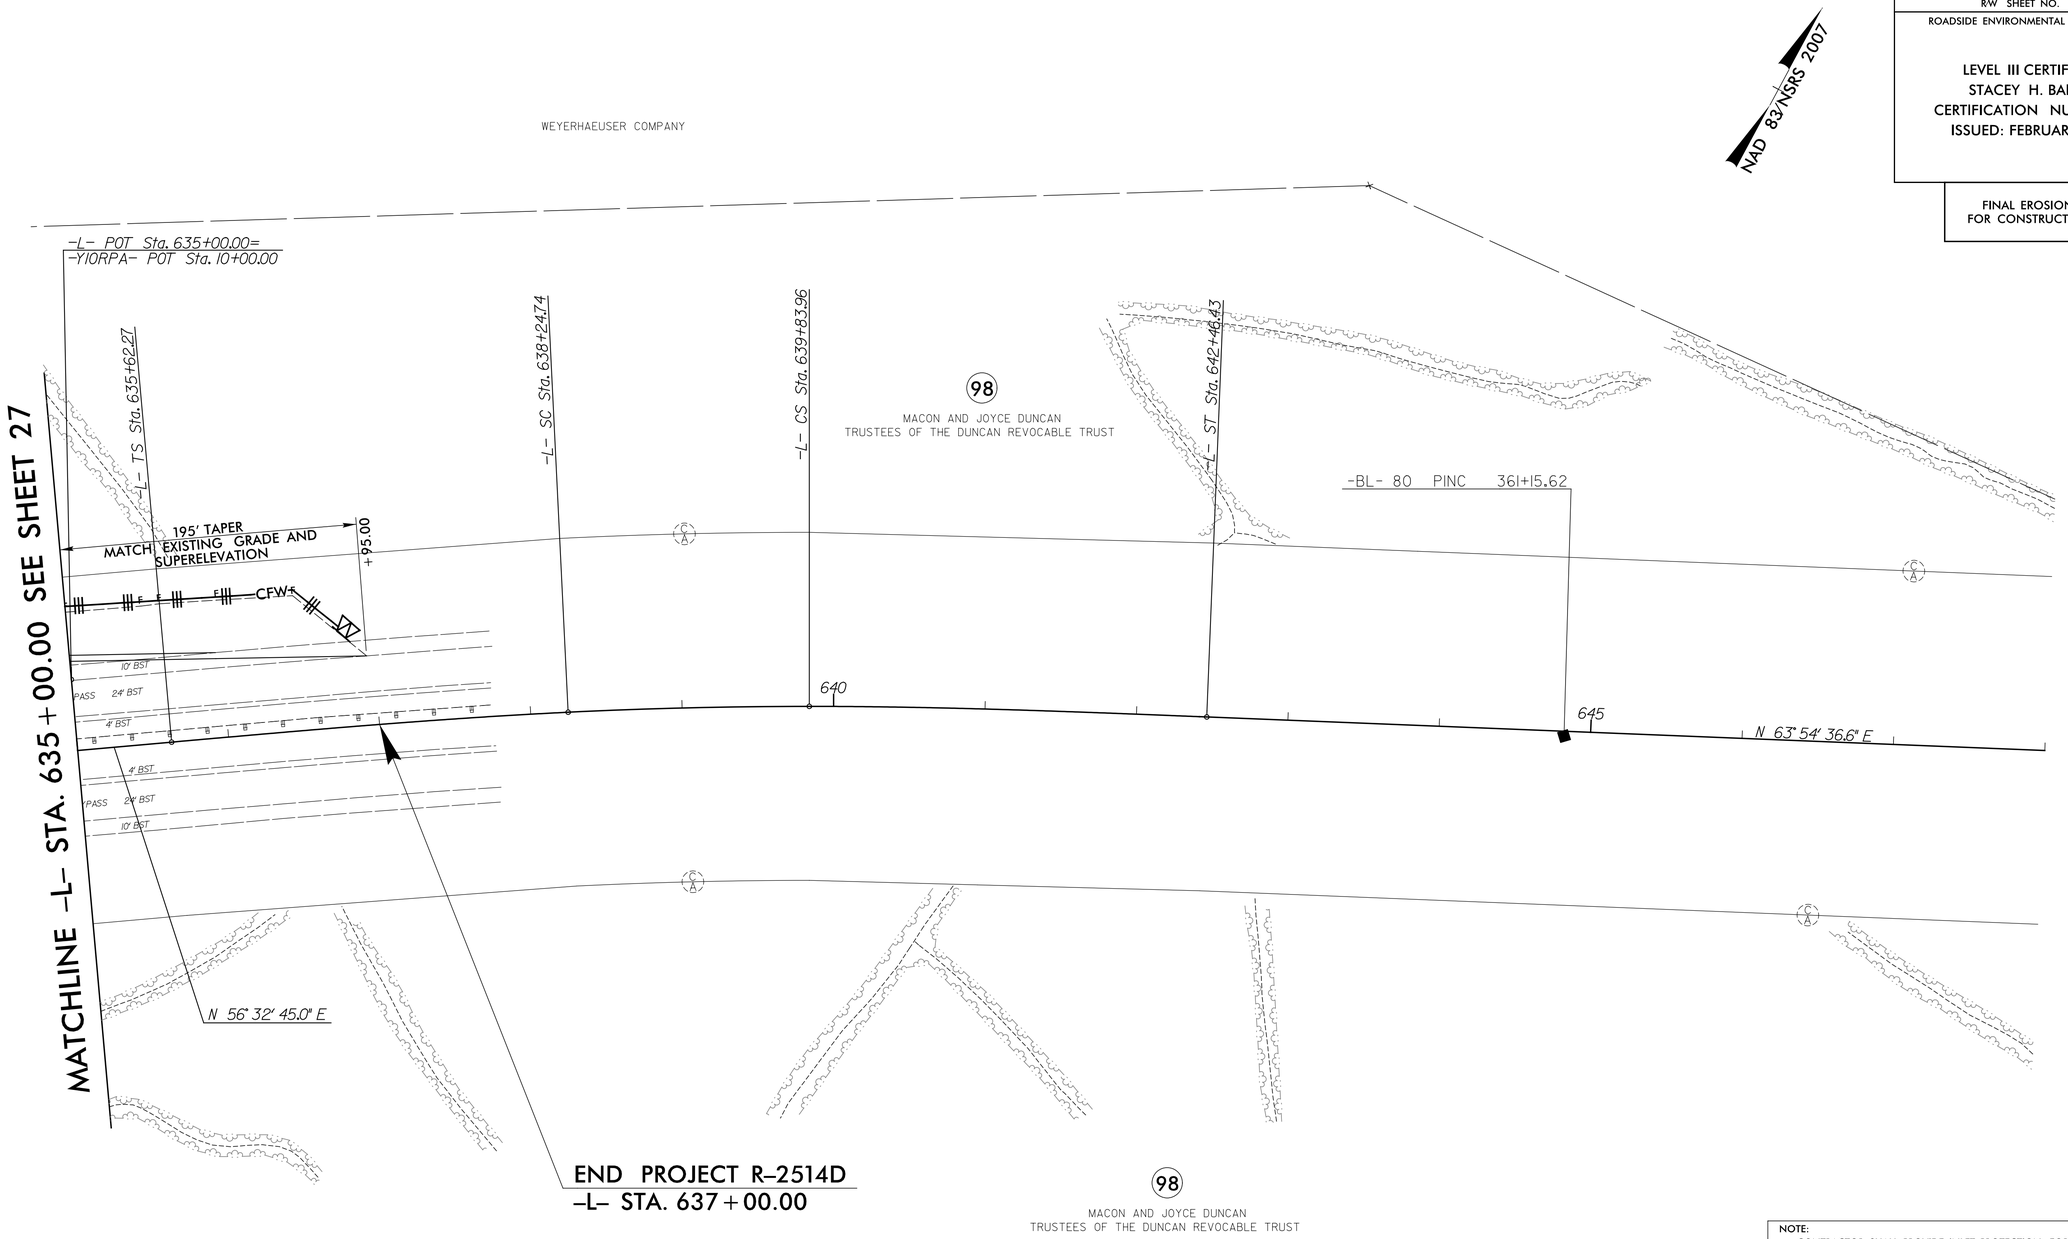

NOTE:
CONTRACTOR SHALL PROVIDE INLET PROTECTION FOR PARTIALLY INSTALLED STORM DRAINS. THIS MEASURE SHOULD BE INSTALLED AT THE END OF EACH WORKING DAY.

NOTE:
CONTRACTOR SHALL MAINTAIN ALL DEVICES AS PROJECT IS BROUGHT UP TO GRADE.

NOTE:
ALL EROSION CONTROL DEVICES SHOWN ARE LOCATED WITHIN R/W OR EASEMENT.

SEE SHEET 45 FOR -L- PROFILE

REVISIONS

8/17/99

$$$$SYSTIME$$$$
PLOT SCALE: 1:20
PLOT DATE: 8/17/99
DGN: ...Control\CADD\R2514D_hydr_final_psh_(28156.dgn
FILE: R2514D_hydr_final_psh_(28156.dgn
LA ENGINEERING, INC.