PROJECT REFERENCE NO.	SHEET NO.
R-2514D	EC-57/CONST.29
R/W SHEET NO.	
ROADSIDE ENVIRONMENTAL PROJECT ENGINEER	

LEVEL III CERTIFIED BY:
STACEY H. BAILEY, PE
CERTIFICATION NUMBER: 3074
ISSUED: FEBRUARY 2, 2015

FINAL EROSION CONTROL
FOR CONSTRUCTION SHEET 29

NAD 83/NSRS 2007

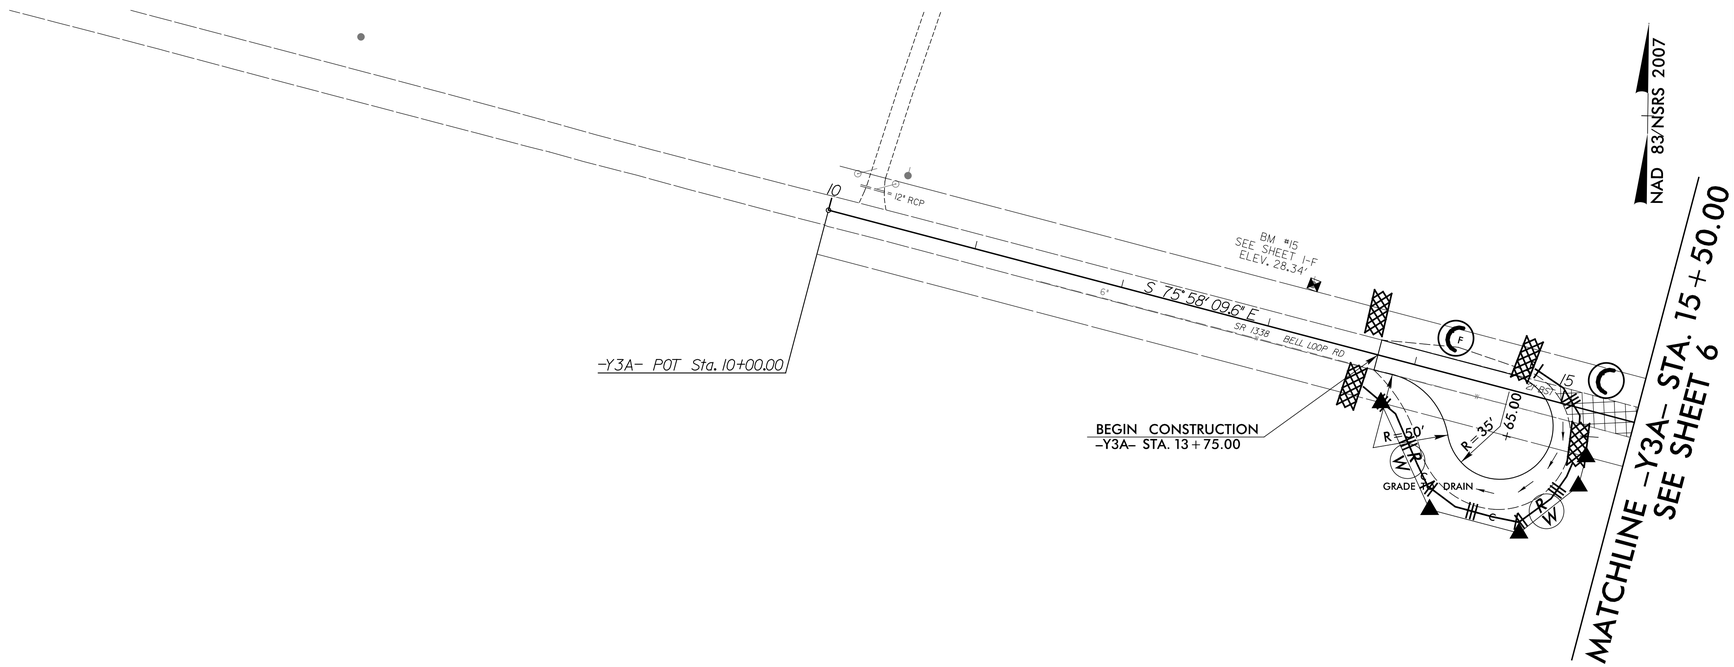

1

BELL BROTHERS FARM, INC

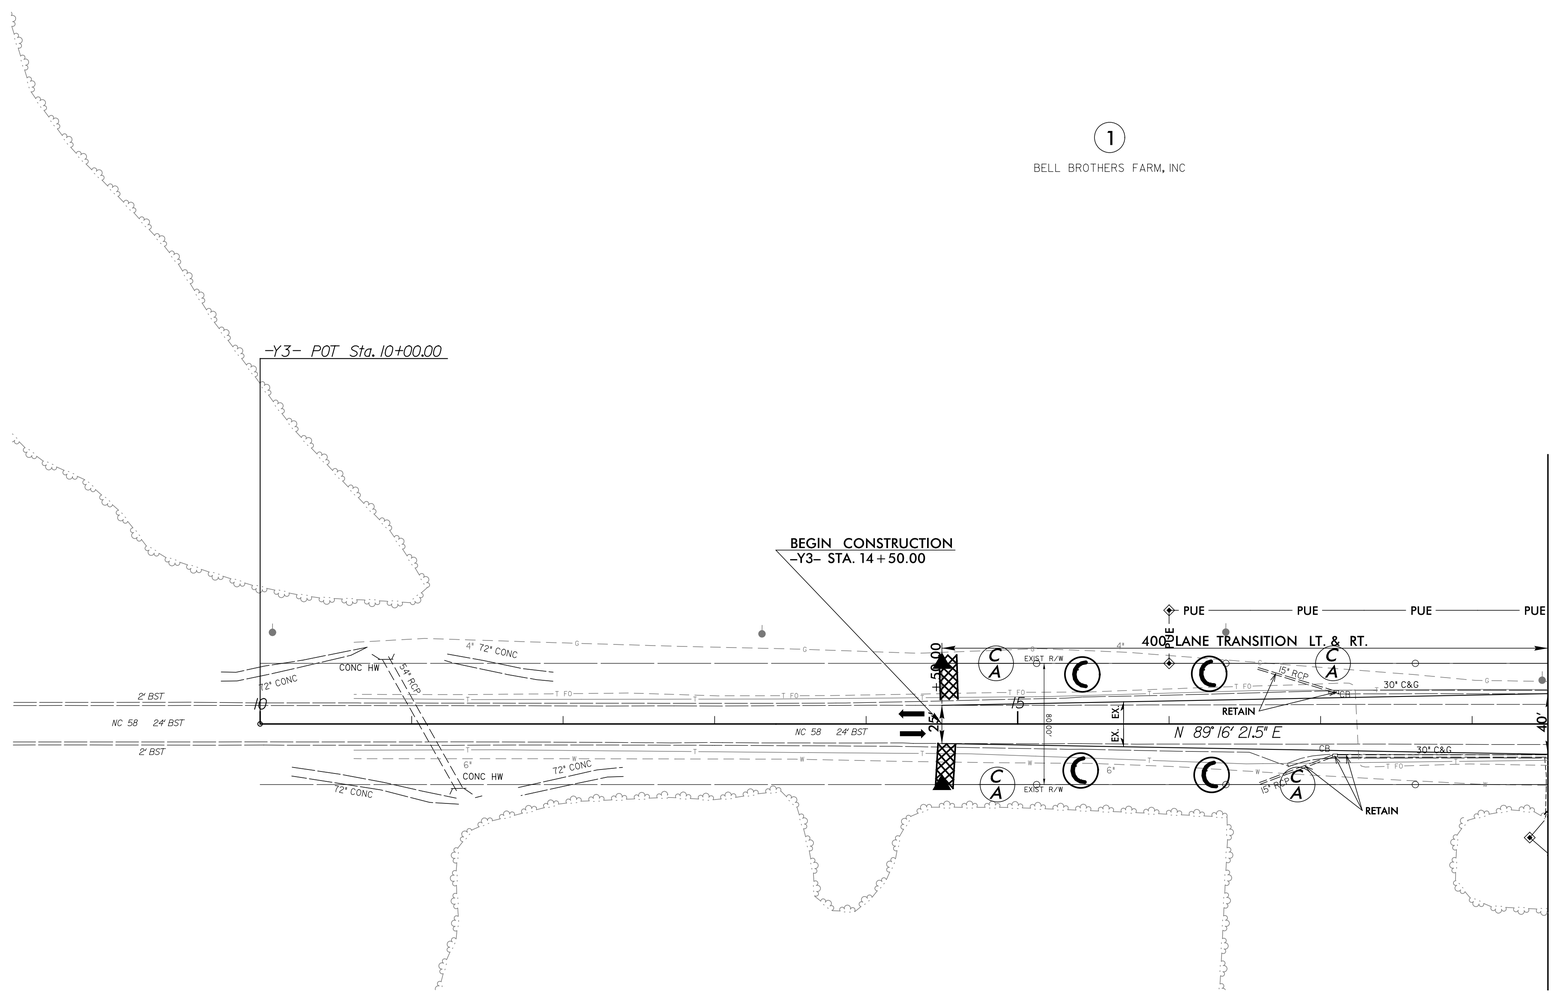

NOTE:
CONTRACTOR SHALL PROVIDE INLET PROTECTION FOR PARTIALLY INSTALLED STORM DRAINS. THIS MEASURE SHOULD BE INSTALLED AT THE END OF EACH WORKING DAY.

NOTE:
CONTRACTOR SHALL MAINTAIN ALL DEVICES AS PROJECT IS BROUGHT UP TO GRADE.

NOTE:
ALL EROSION CONTROL DEVICES SHOWN ARE LOCATED WITHIN R/W OR EASEMENT.

SEE SHEET 46 FOR -Y3- PROFILE
SEE SHEET 50 FOR -Y3A- PROFILE

REVISIONS

R/W REVISION 6-24-14 (DMG) - ADDED ADDITIONAL PUE AT -Y3- STA.18+50.00 RT.ON PARCEL 1(BELL BROTHERS FARM,LLC).

8/17/99

$$$$$$SYSTIME$$$$$$
BY:SCOTT LONG
TCA ENGINEERING CORP.

Erosion Control\CADD\R2514D_hyd_final.psh_(29)57.dgn