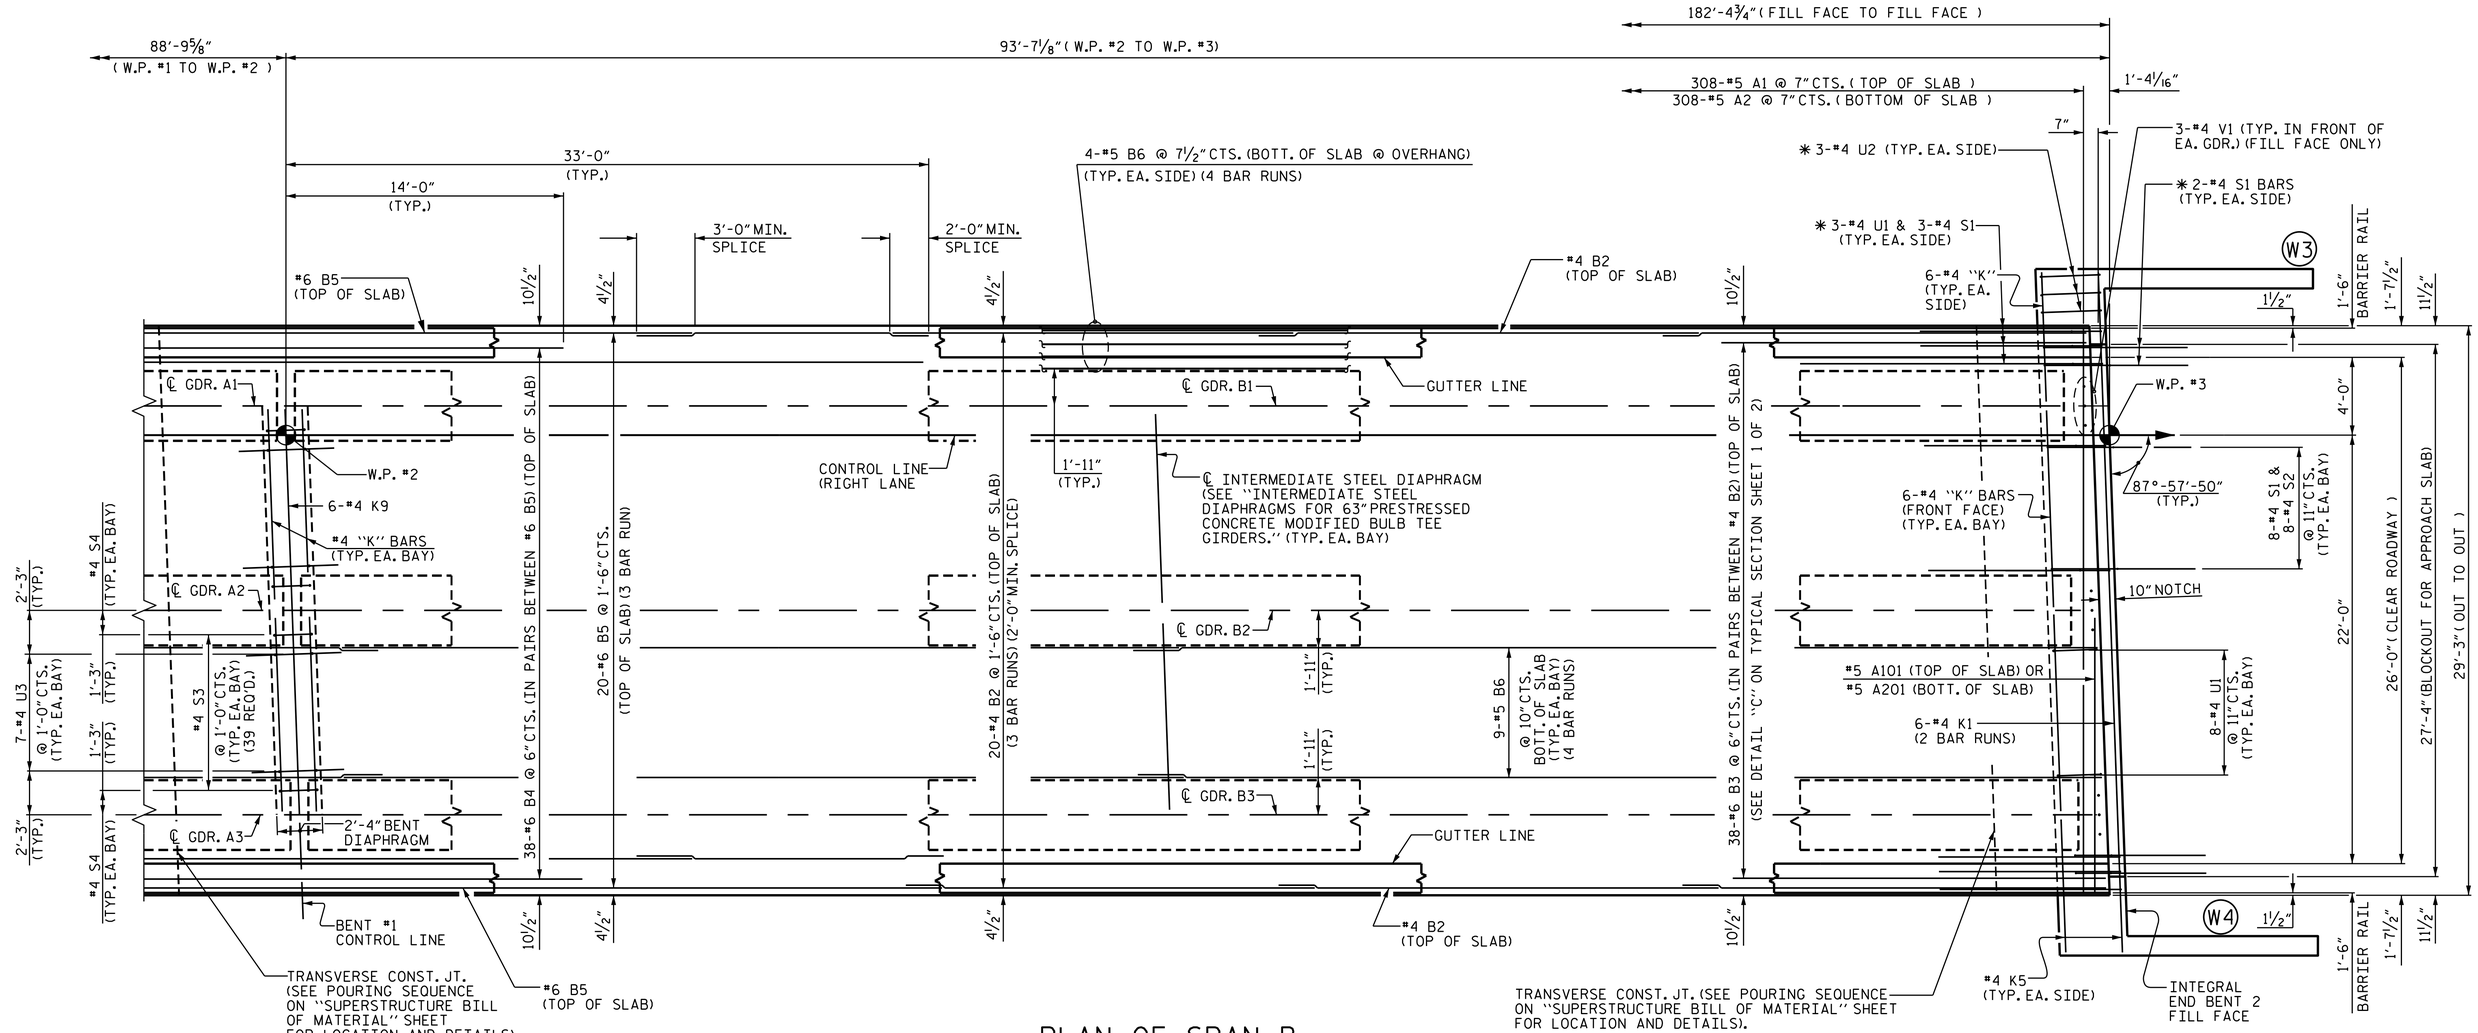

PLAN OF SPAN B

* #4 U1, #4 U2, #4 V1 #4 S1 & #4 S2 BARS TO MATCH WITH #4 "V" BARS IN INTEGRAL END BENT CAP FOR TOP OF SLAB REINFORCING DETAILS, SEE "REINFORCING STEEL LAYOUT"

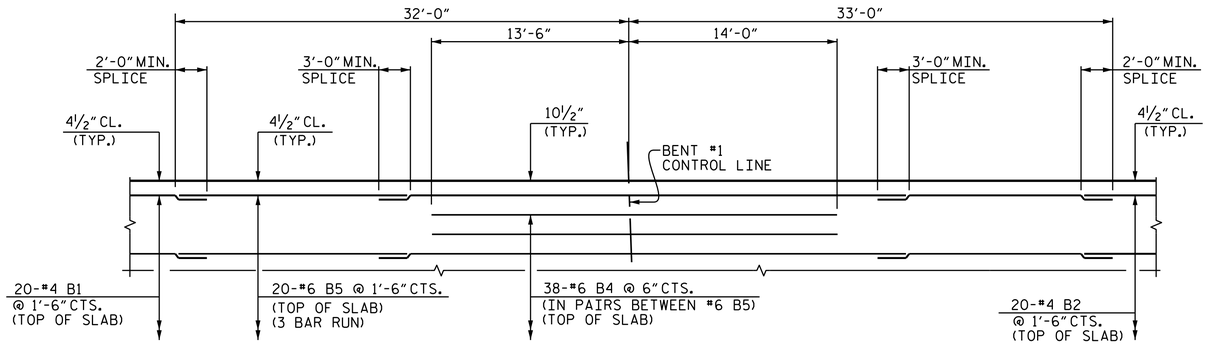

TOP REINFORCING STEEL @ BENT #1

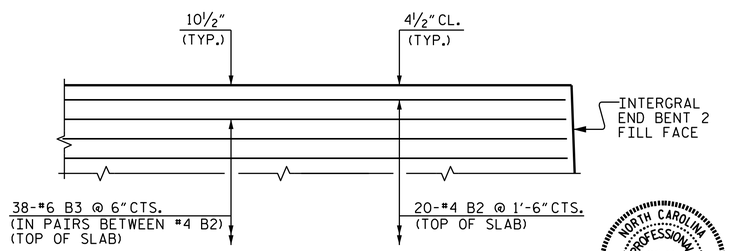

TOP REINFORCING STEEL @ END BENT #2

REINFORCING STEEL LAYOUT

DRAWN BY : M.D.PISO DATE : 10-01-14
CHECKED BY : K.P.SEDAI DATE : 10-09-14
DESIGN ENGINEER OF RECORD: R.KOUCHEKI DATE : 02/2015

23-MAR-2015 13:09
R:\Structures\Final Plans\DocuSign Setup\416_000_R-2514D_SMU_S16-00.dgn
kpaschal

NORTH CAROLINA PROFESSIONAL SEAL 14045 ENGINEER TIMOTHY L. COGGINS
DocuSigned by: Tim Coggins DEFD4A8D48FA47B...
3/23/2015

PROJECT NO. R-2514D
JONES & CRAVEN COUNTY
STATION: 28+29.35 -Y10-

SHEET 2 OF 4

STATE OF NORTH CAROLINA
DEPARTMENT OF TRANSPORTATION
RALEIGH

SUPERSTRUCTURE

PLAN OF SPAN B

(RIGHT LANE)

REVISIONS						SHEET NO.
NO.	BY:	DATE:	NO.	BY:	DATE:	S16-008
1			3			TOTAL SHEETS
2			4			30

STR. #16