DocuSign Envelope ID: D4B832EC-E893-4AF8-A37D-698080FA987F

PROJ. REFERENCE NO.	SHEET NO.
U-2524BC	PMP-3

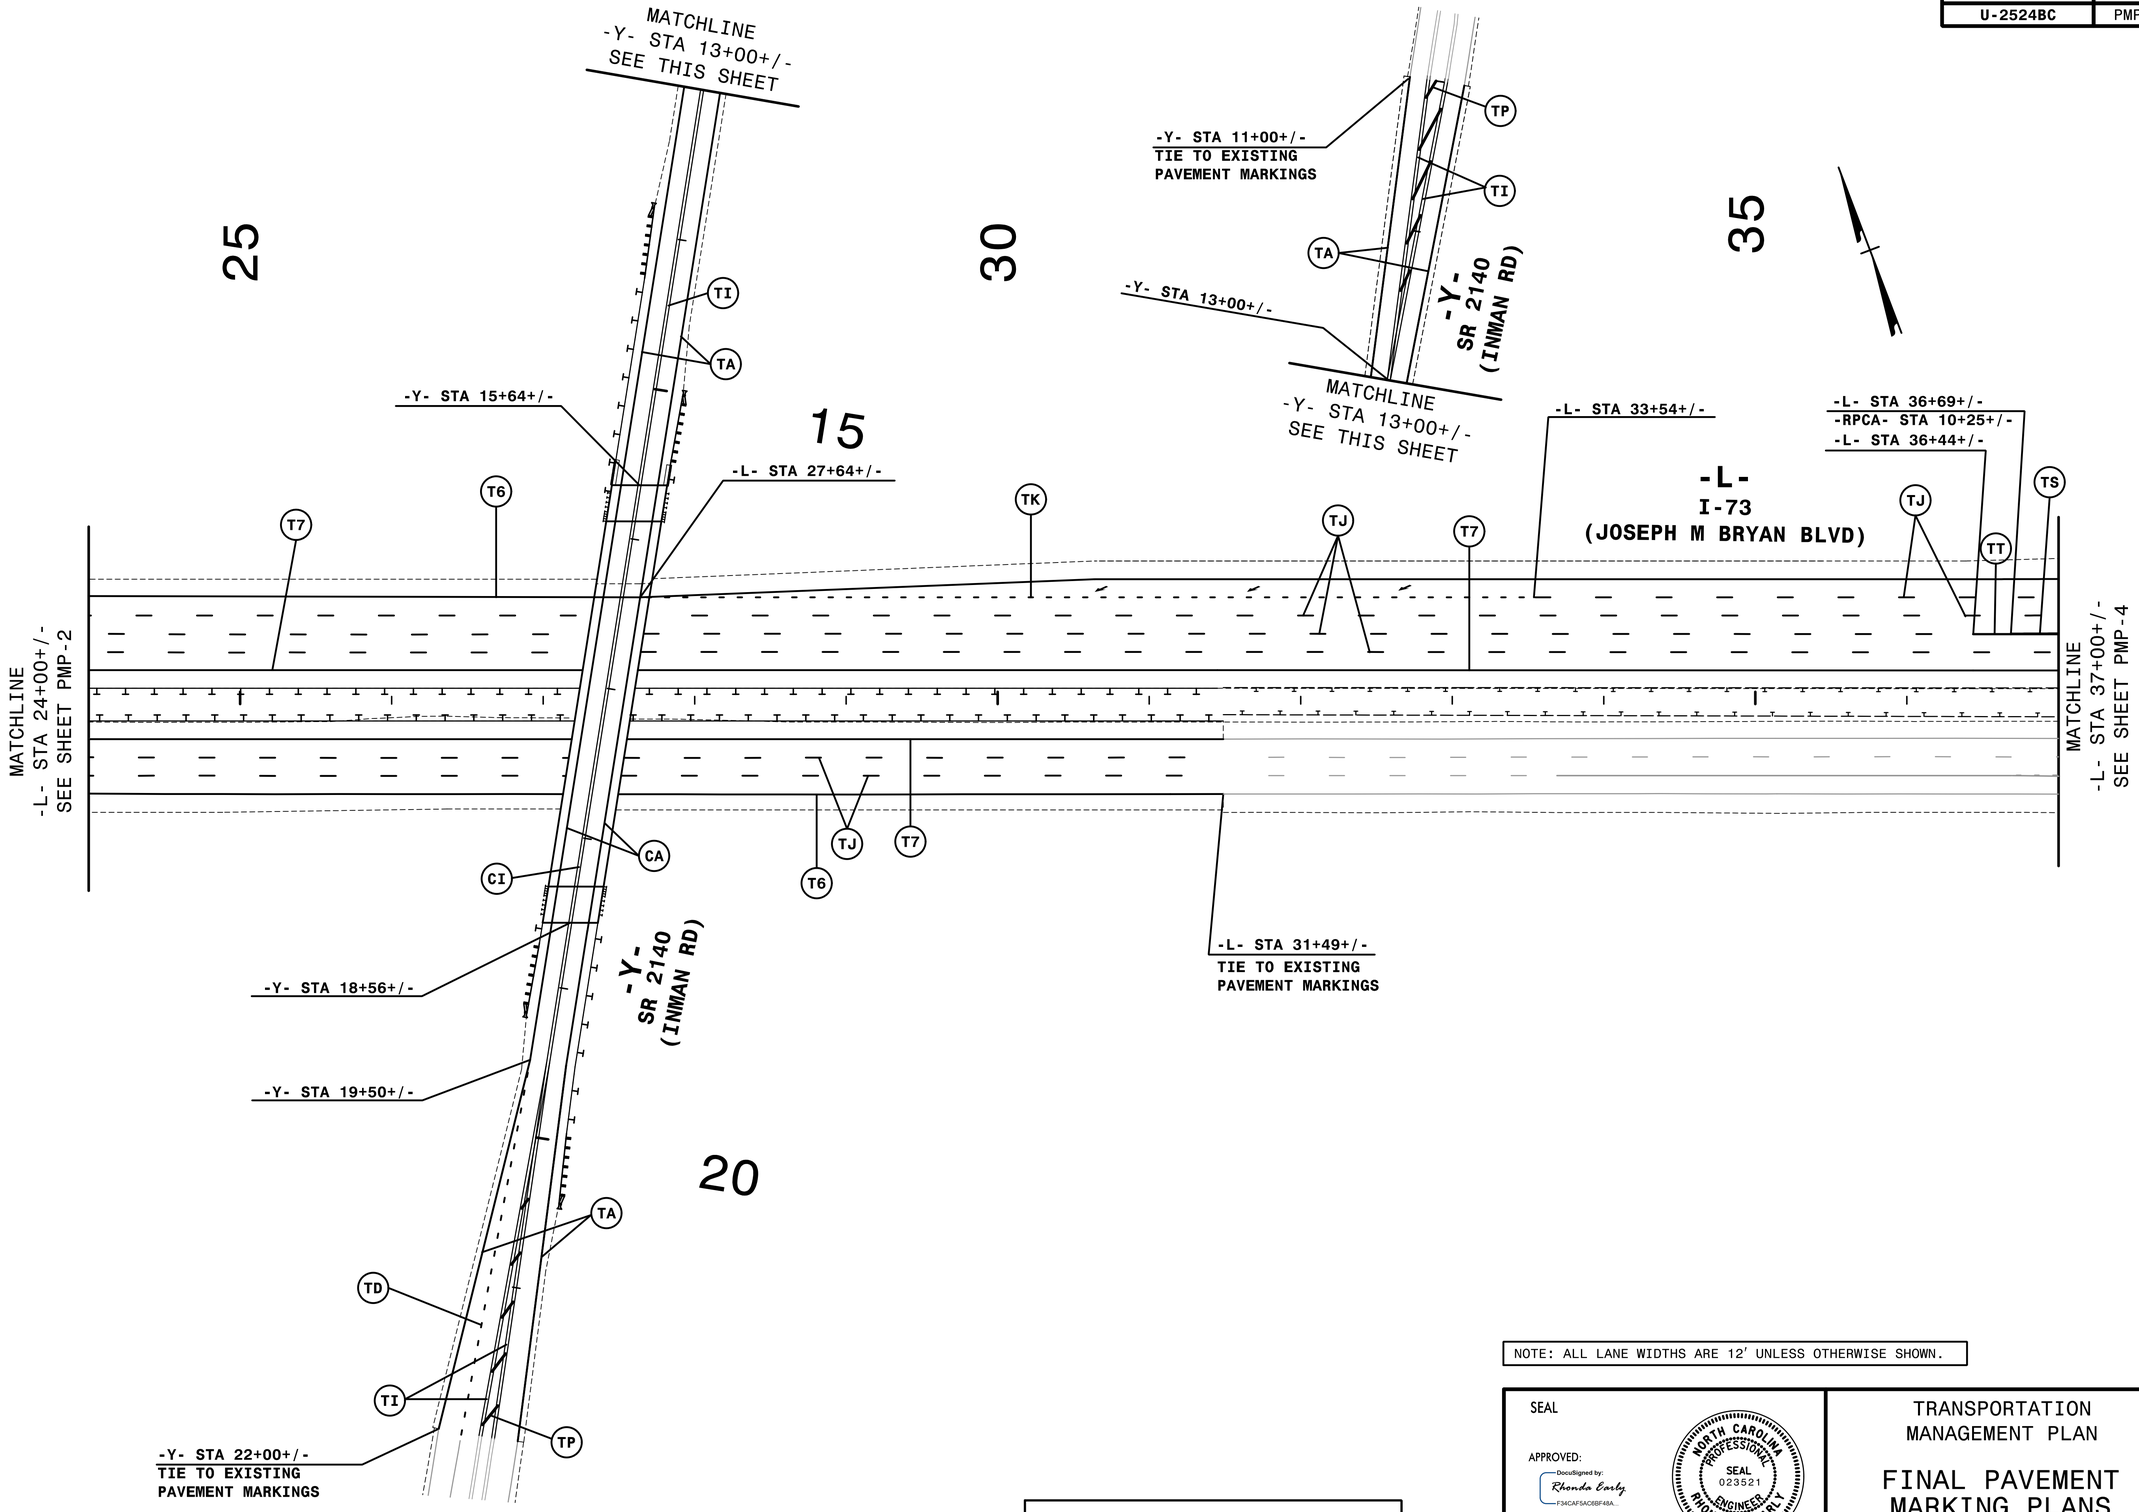

NOTE: ALL LANE WIDTHS ARE 12' UNLESS OTHERWISE SHOWN.

HNTB NORTH CAROLINA, P.C.
343 E. Six Forks Road, Suite 200
Raleigh, North Carolina 27609
NC License No: C-1554

SEAL

APPROVED:
DocuSigned by:
Rhonda Early
F34CAF5AC6BF48A...

DATE:
3/3/2015

NORTH CAROLINA PROFESSIONAL SEAL 023521 ENGINEER RHONDA B. EARLY

TRANSPORTATION
MANAGEMENT PLAN

FINAL PAVEMENT
MARKING PLANS

REVISIONS

QA/QC STAGE:
REVIEW:
CONCUR:
REVISE:
VERIFY:

8/17/99

2:44:54 PM
...\PMP\U2524BC_pm_DETAIL2.dgn
$$$$USERNAME$$$$