PROJECT REFERENCE NO.	SHEET NO.
U-2524BC	ITS-12

EXISTING SPLICE ENCLOSURE
AT I-840 AND BRYAN BLVD.

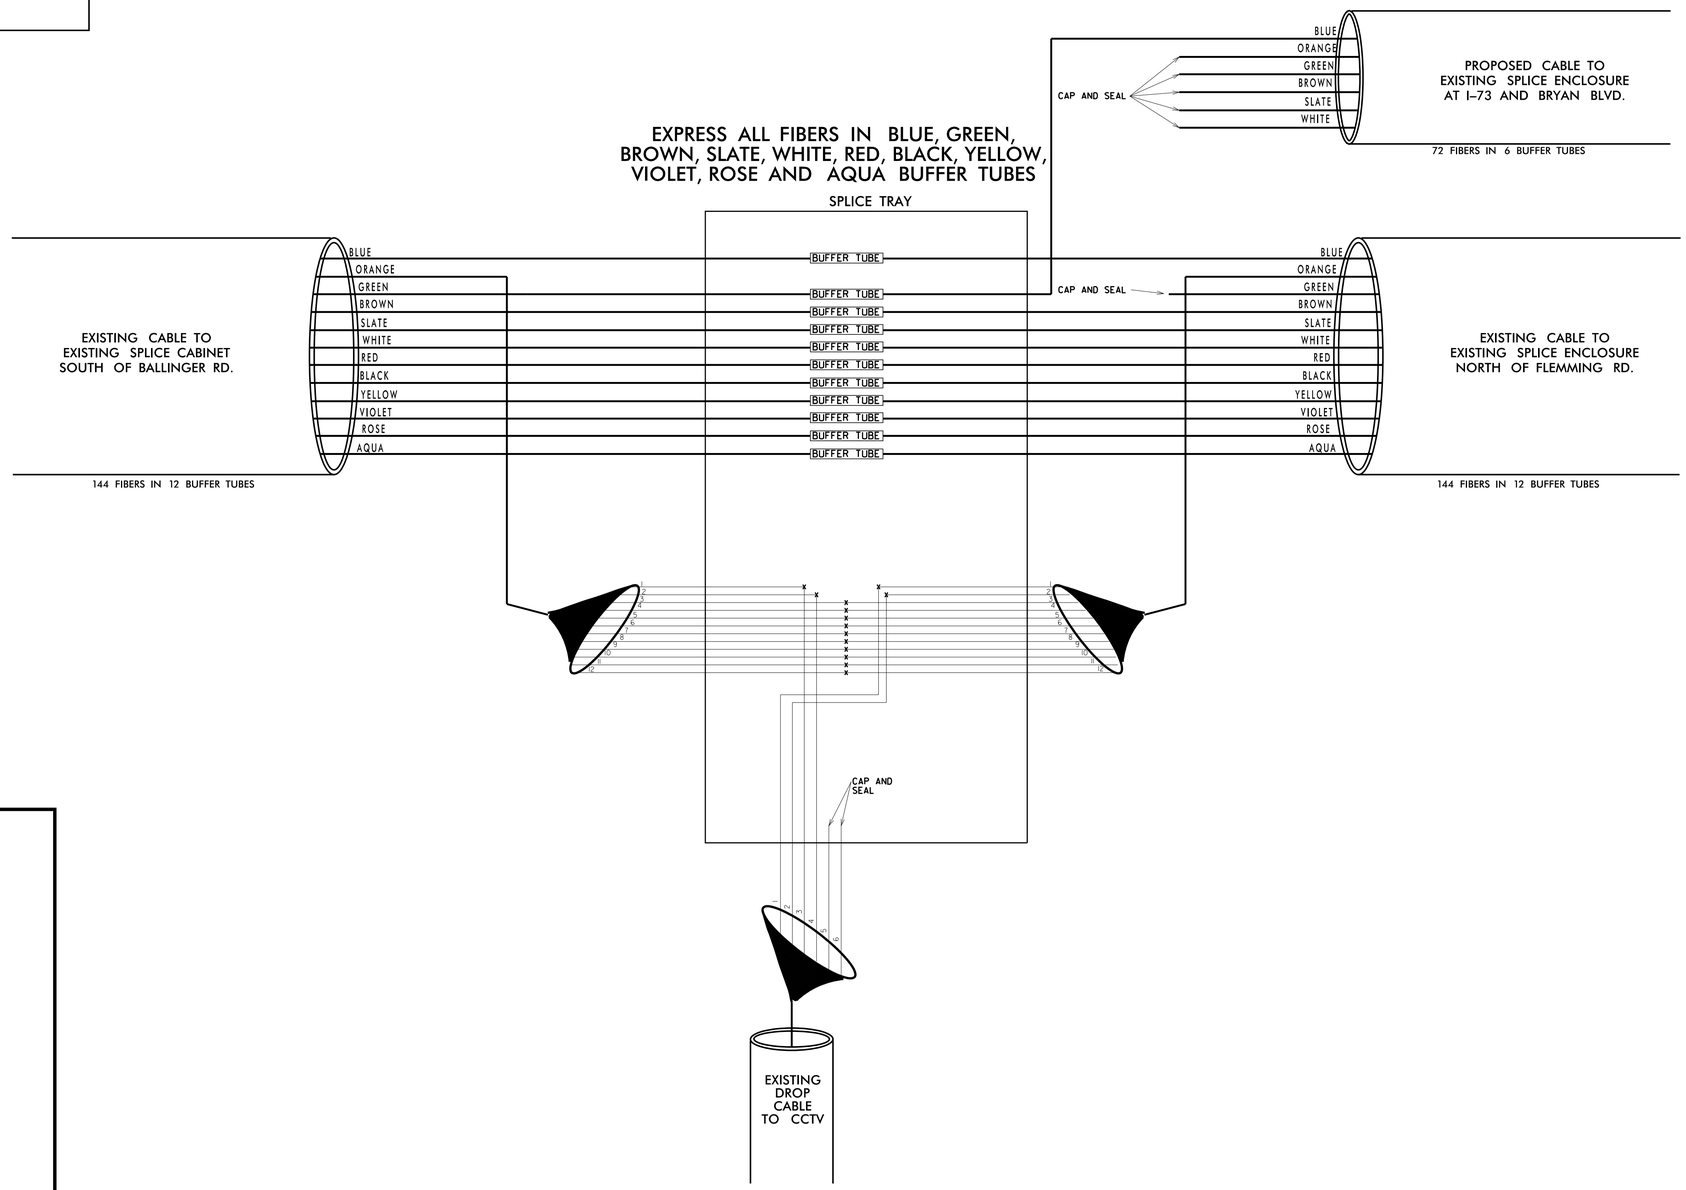

EXISTING CCTV CABINET

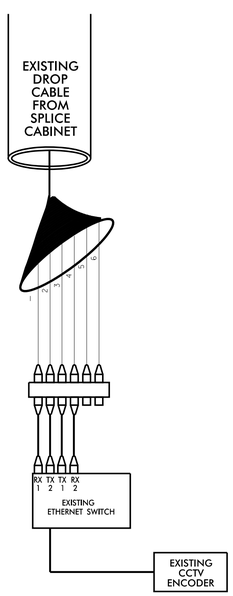

COLOR CODE TIA/EIA 598-C	
(1) BLUE	(7) RED
(2) ORANGE	(8) BLACK
(3) GREEN	(9) YELLOW
(4) BROWN	(10) VIOLET
(5) SLATE	(11) ROSE
(6) WHITE	(12) AQUA

LEGEND

ETHERNET SWITCH TERMINATION CONFIGURATIONS ARE GENERIC. CONTRACTOR IS RESPONSIBLE FOR DETERMINING / ENSURING PROPER TERMINATION.

X - NEW FUSION SPLICE INDIVIDUAL FIBER

O - EXISTING FUSION SPLICE INDIVIDUAL FIBER

BUFFER TUBE SPLICE OR EXPRESS ENTIRE BUFFER TUBE

LEGEND

Kimley»Horn
NC License #F-0102
P.O. Box 33068
Raleigh, NC 27636
Tel: (919) 677-2000
Fax: (919) 677-2050

Plans Prepared For:
STATE OF NORTH CAROLINA DEPARTMENT OF TRANSPORTATION
750 N. Greenfield Pkwy., Garner, NC 27529

SCALE 0

SPLICE DETAIL

DIVISION 07 GUILFORD COUNTY

PLAN DATE: FEBRUARY 2015 REVIEWED BY:

PREPARED BY: J. CROSS REVIEWED BY: K. SMITH

REVISIONS	INIT.	DATE

SEAL
NORTH CAROLINA PROFESSIONAL SEAL 030472 ENGINEER KEVIN W. SMITH

DocuSigned by: Kevin W. Smith, P.E. 3/5/2015
SIGNATURE DATE

CADD Filename:

3/4/2015
K:\RAL_TPTO_ITS\0I036279 - U-2524BC\Plans\U-2524BC_ITS_psh_i2.dgn