T.I.P. NO.	SHEET NO.
U–2524BC	UO–1

TIP PROJECT: U–2524BC

CONTRACT: C203290

STATE OF NORTH CAROLINA
DIVISION OF HIGHWAYS

UTILITIES BY OTHERS PLANS
GUILFORD COUNTY

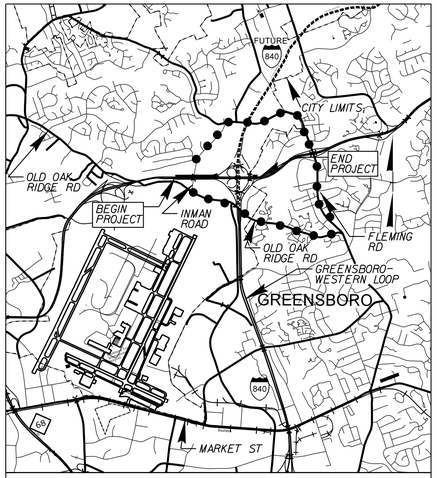

VICINITY MAP
DETOUR ROUTE

LOCATION: GREENSBORO WESTERN LOOP (I–73 CONNECTOR) FROM I–73/I–840 TO SR 2085 (JOSEPH BRYAN BLVD) INTERCHANGE

TYPE OF WORK: UTILITIES BY OTHERS RELOCATIONS

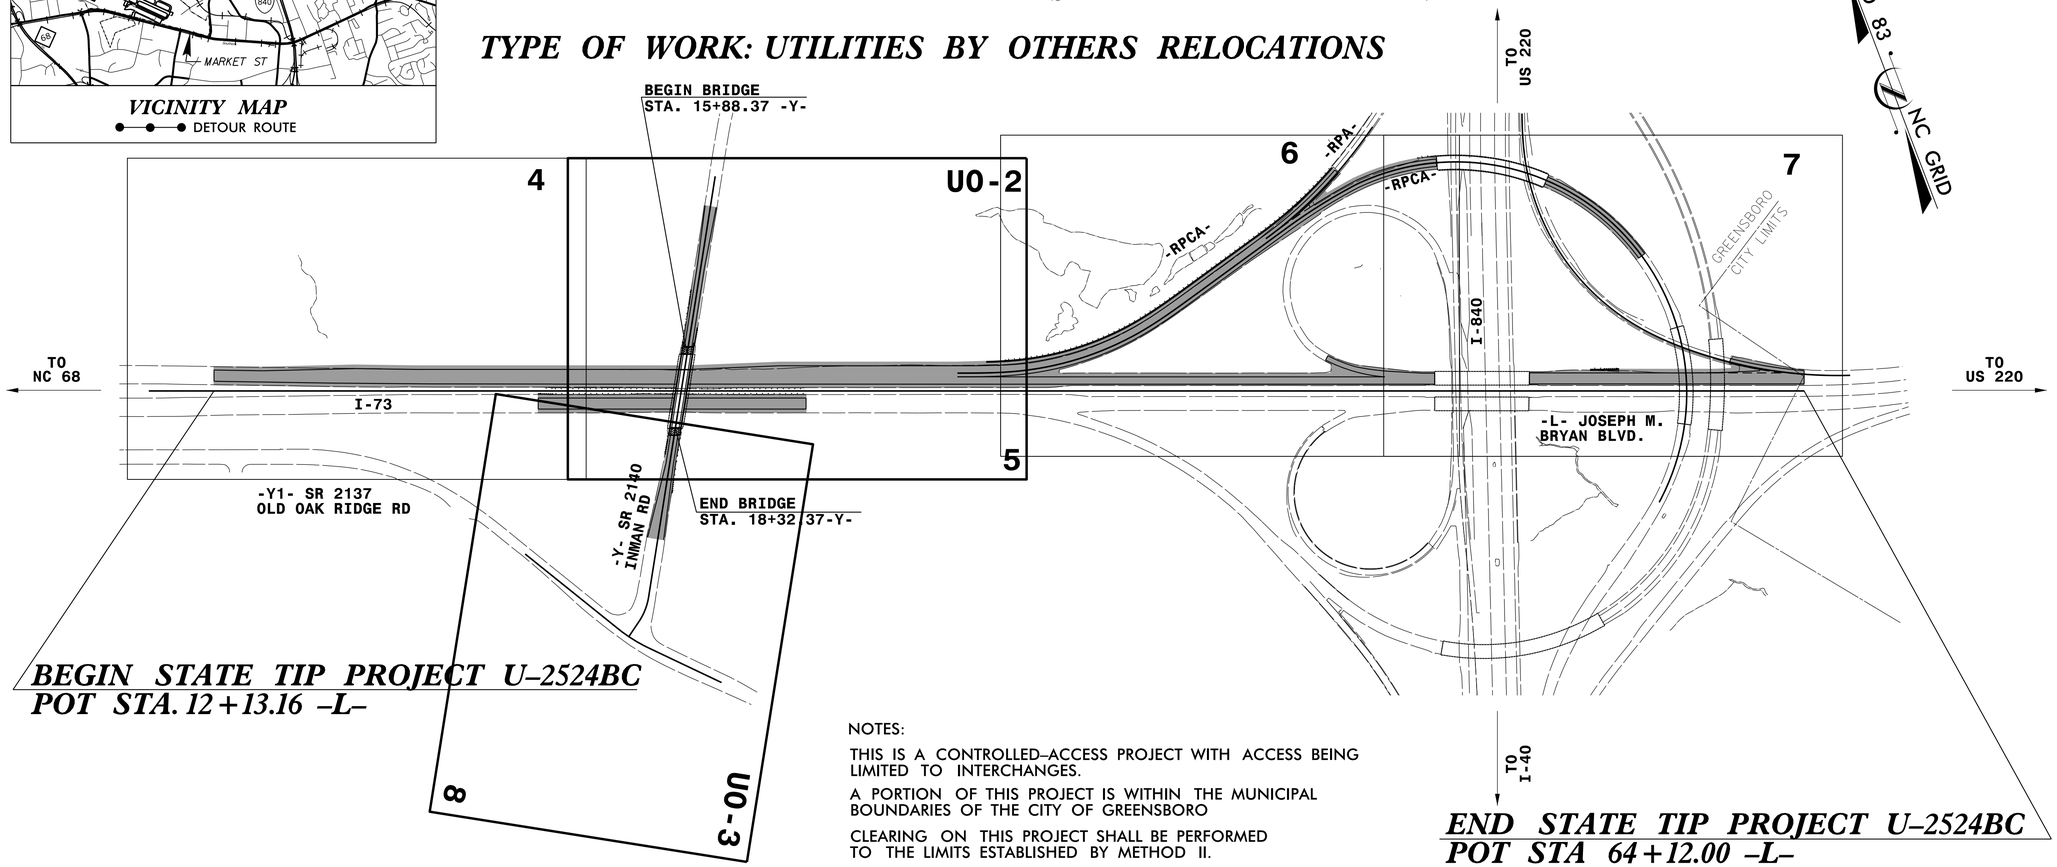

BEGIN STATE TIP PROJECT U–2524BC
POT STA. 12+13.16 –L–

NOTES:

THIS IS A CONTROLLED–ACCESS PROJECT WITH ACCESS BEING LIMITED TO INTERCHANGES.

A PORTION OF THIS PROJECT IS WITHIN THE MUNICIPAL BOUNDARIES OF THE CITY OF GREENSBORO

CLEARING ON THIS PROJECT SHALL BE PERFORMED TO THE LIMITS ESTABLISHED BY METHOD II.

END STATE TIP PROJECT U–2524BC
POT STA 64+12.00 –L–

GRAPHIC SCALES

50 25 0 50 100
PLANS

50 25 0 50 100
PROFILE (HORIZONTAL)

10 5 0 10 20
PROFILE (VERTICAL)

INDEX OF SHEETS

SHEET NO.	DESCRIPTION
UO–1	TITLE SHEET
UO–2 THRU UO–3	UTILITY BY OTHERS PLAN SHEETS

UTILITY OWNERS ON PROJECT

(A) DUKE ENERGY – POWER (DISTRIBUTION)
(B) AT&T – TELEPHONE
(C) TIME WARNER CABLE – CATV

PREPARED IN THE OFFICE OF:
DIVISION OF HIGHWAYS
UTILITIES UNIT
UTILITIES ENGINEERING

1555 MAIL SERVICES CENTER
RALEIGH NC 27699–1555
PHONE (919) 707–6690
FAX (919) 250–4151

Roger Worthington, P.E. — UTILITIES SECTION ENGINEER
Steve McKee, P.E. — UTILITIES SQUAD LEADER PROJECT ENGINEER
Donald Proper — UTILITIES PROJECT DESIGN ENGINEER