DocuSign Envelope ID: 4BD5D88D-35B4-4BCE-AAFC-4C4406D73634

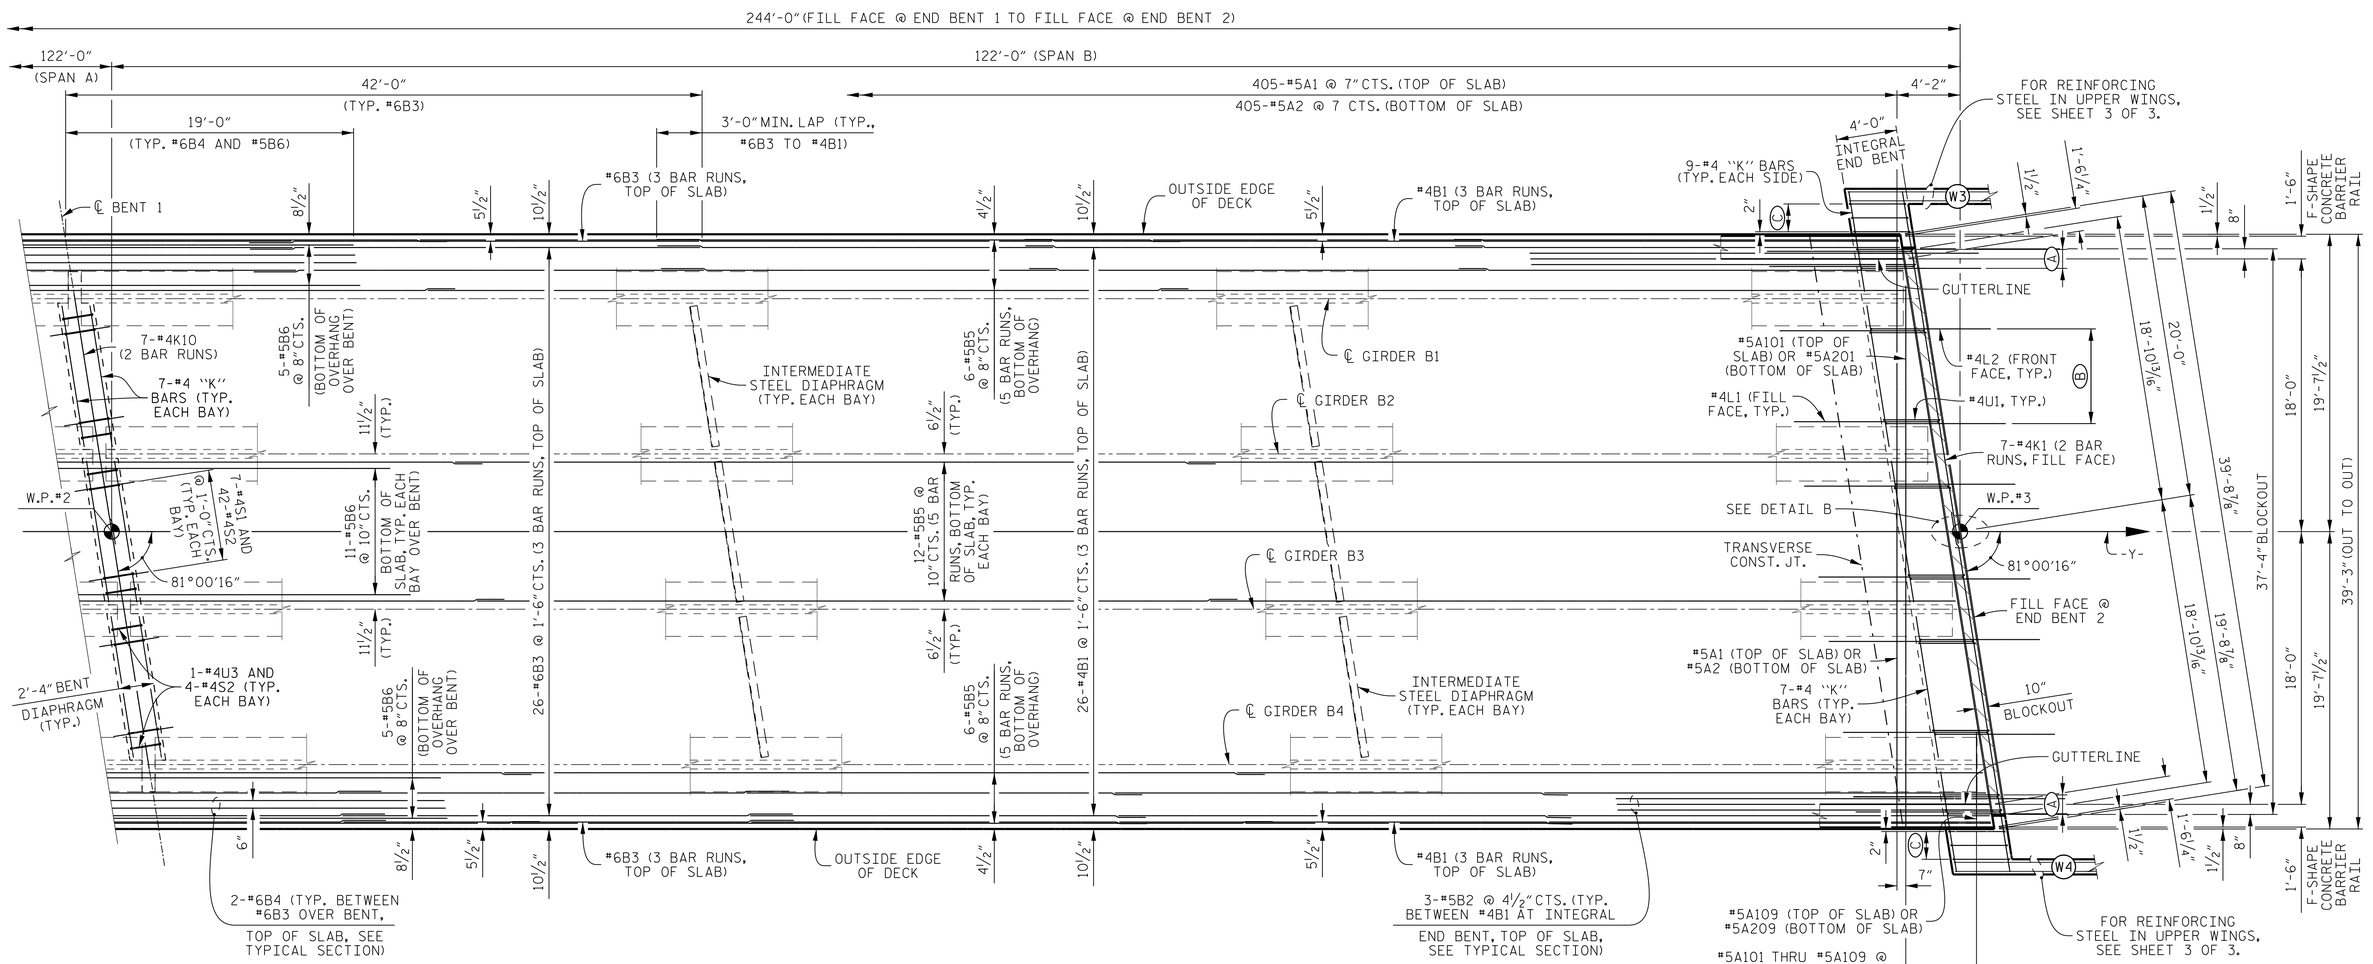

PLAN OF SPAN B

NOTES

FOR NOTES, SEE SHEET 1 OF 3.

FOR "PLAN OF SPAN "A", SEE SHEET 1 OF 3.

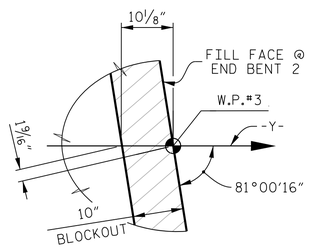

DETAIL B

(A) 2-#4 "L" BARS (EACH FACE) AND 2-#4U1 @ 1'-0" CTS. (TYP. EACH END, MATCH TO #4V2 BARS IN INTEGRAL END BENT)

(B) 7-#4 "L" BARS (EACH FACE) AND 7-#4U1 @ 1'-0" CTS. (TYP. EACH BAY, MATCH TO #4V2 BARS IN INTEGRAL END BENT)

(C) 3-#4U2 @ 1-0" CTS.

PROJECT NO. U-2524BC

GUILFORD COUNTY

STATION: 27+40.75 -L-

SHEET 2 OF 3

STATE OF NORTH CAROLINA
DEPARTMENT OF TRANSPORTATION
RALEIGH

SUPERSTRUCTURE

PLAN OF SPAN B

REVISIONS						SHEET No.
No.	BY:	DATE:	No.	BY:	DATE:	S01-8
1			3			TOTAL SHEETS
2			4			27

STR. #1

DRAWN BY : K. E. LOFTON DATE : 12-14
CHECKED BY : T. M. HARRIS DATE : 1-15
DESIGN ENGINEER : T. M. HARRIS DATE : 2-15

PLANS PREPARED BY :
PARSONS
5540 Centerview Drive, Suite 217
Raleigh, NC 27606-3386
NC LICENSE No. F-0246
FOR NORTH CAROLINA DEPARTMENT OF TRANSPORTATION

NORTH CAROLINA PROFESSIONAL SEAL 19299 ENGINEER THOMAS M. HARRIS
3/6/2015

FILE: i:\u-2524bc\structures\plans\final\U2524BC_SD_pn2.dgn
DATE: 3/5/2015 9:25:09 PM