PROJECT REFERENCE NO.	SHEET NO.
8CR.10471.27, 8CR.20471.27 8CR.10831.27, 8CR.20831.27	4

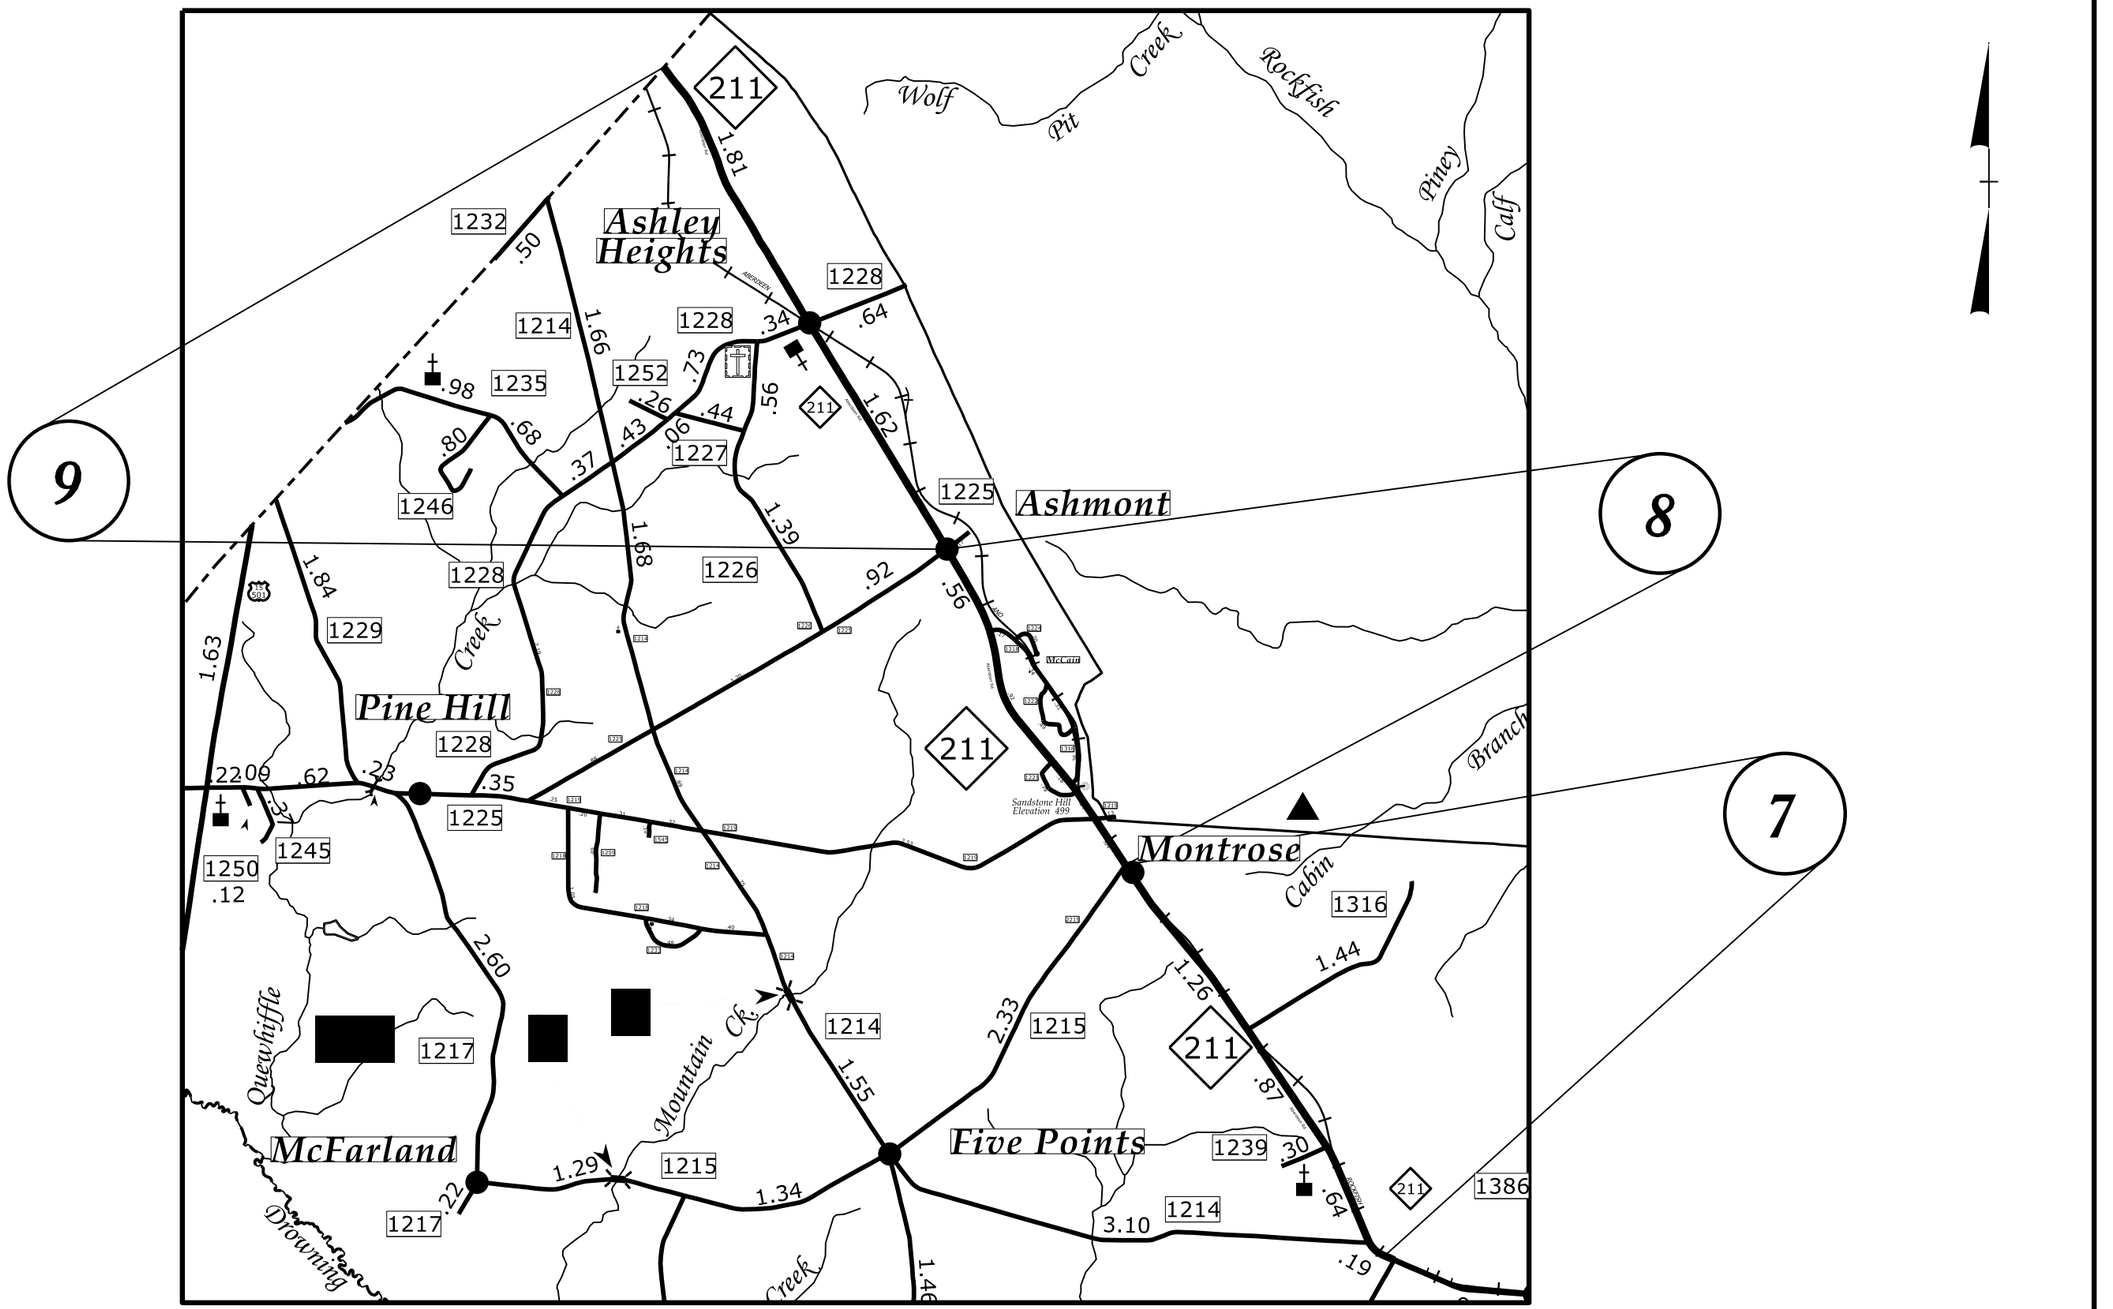

HOKE COUNTY

5/28/99
28-APR-2015 16:01
S:\Shared Divisions\8 Resurfacing\2016_Resurfacing\Hoke_Scotland_June_2015_Let\hoke resurfacing mar 2015 map.dgn
andrews at 1024x768x24bit