PROJECT REFERENCE NO.	SHEET NO.
R-2514B	5
R/W SHEET NO.	
ROADWAY DESIGN ENGINEER	HYDRAULICS ENGINEER
NORTH CAROLINA PROFESSIONAL SEAL 033871 ENGINEER DANIEL W. GARDNER, JR. 4/15/2015 DocuSigned by: Daniel W. Gardner, Jr.	NORTH CAROLINA PROFESSIONAL SEAL 019660 ENGINEER PAUL ATKINSON 4/15/2015 DocuSigned by:

-L- STA. 24+51 TO 25+89 LT., DDE=175 CY

-L- STA. 28+87 TO 45+58 RT., DDE=895 CY

-L- STA. 23+93 LT., DDE=4 CY
-L- STA. 32+50 LT., DDE=31 CY

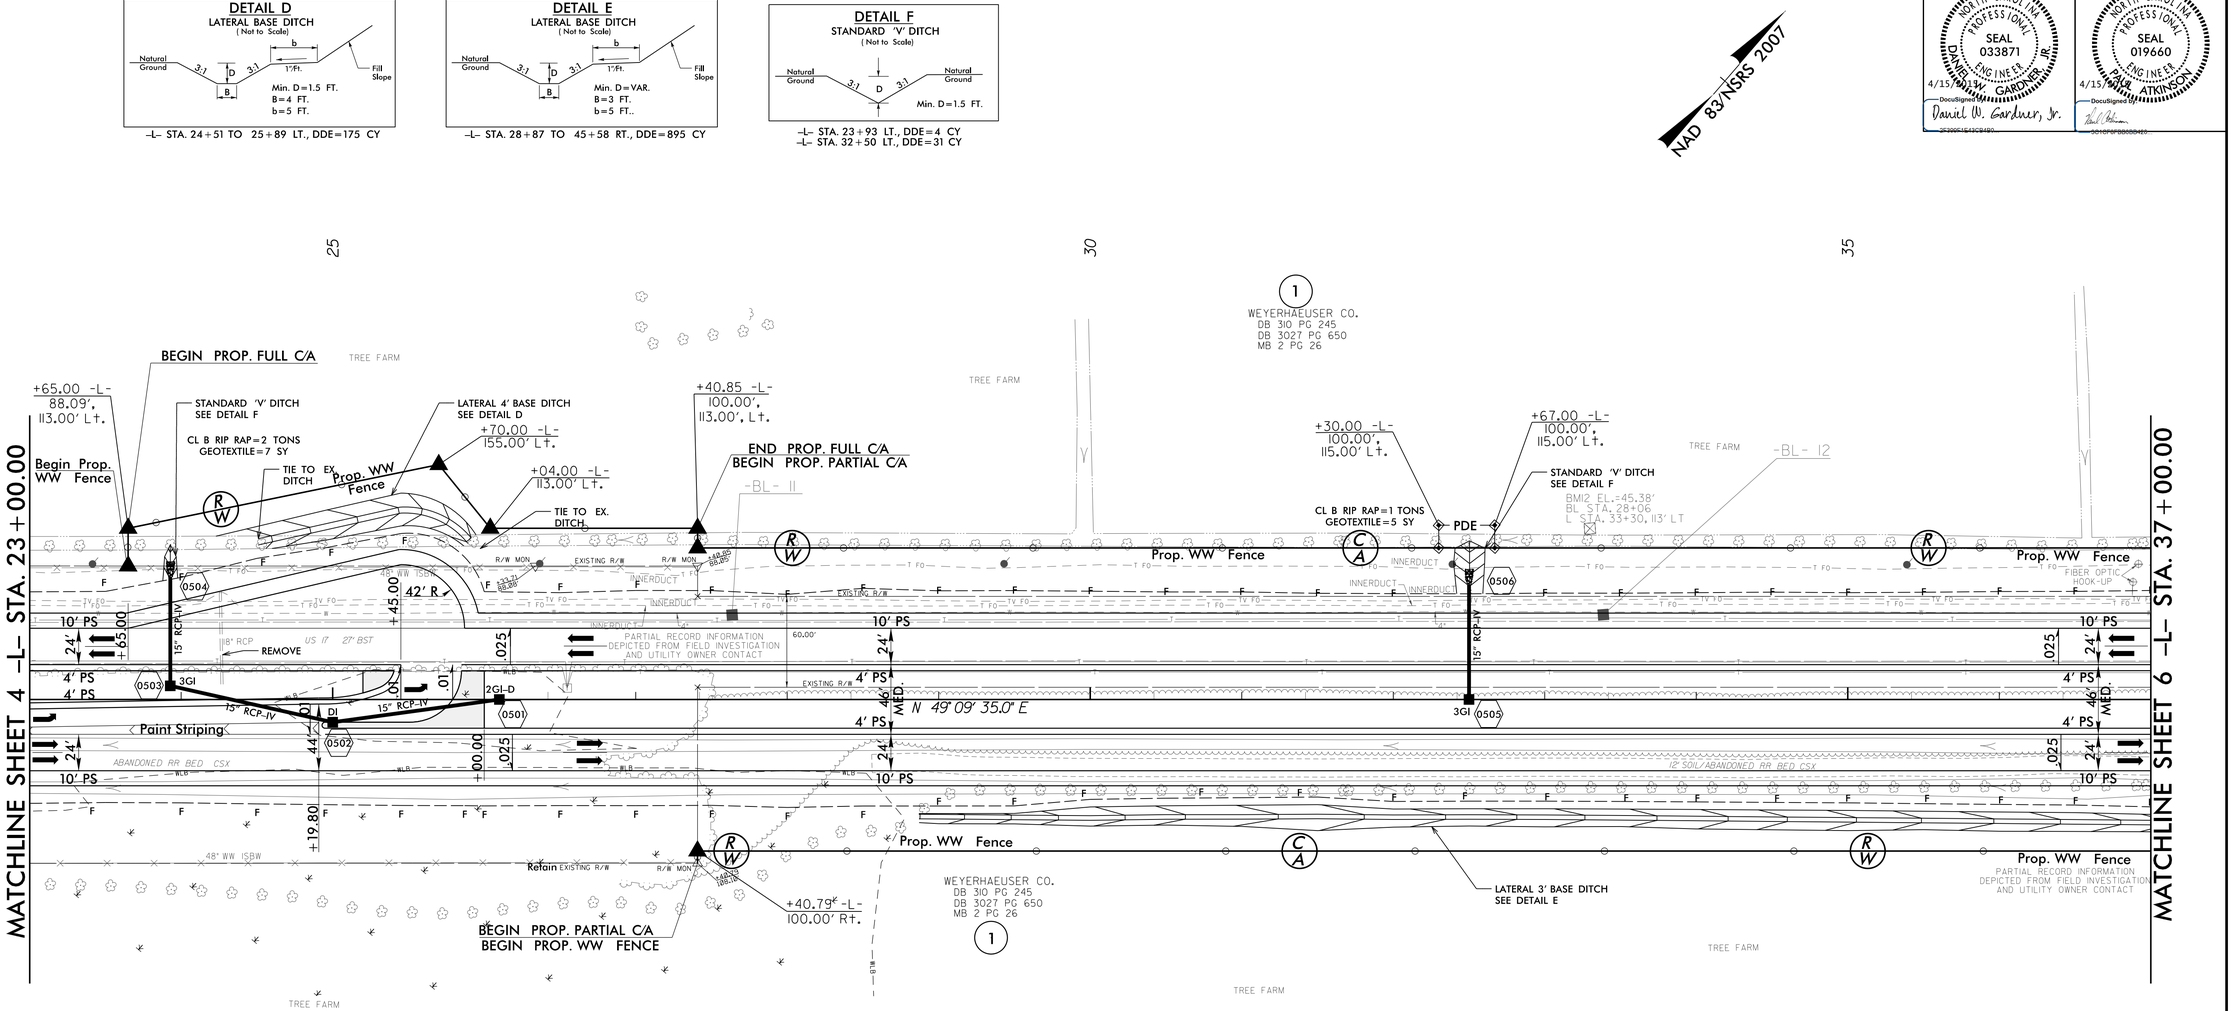

SEE SHEET 24 FOR -L- PROFILE
SEE SHEET 2A-2 FOR MEDIAN TURN DETAIL
CONCRETE ISLAND

REVISIONS

8/17/99

3/26/2015
P:\8522-01\Cadd\R2514B\Roadway\Proj\R2514B_rdy_psh5.dgn
gmodlin