PROJECT REFERENCE NO.	SHEET NO.
R-2514B	29

ROADWAY DESIGN ENGINEER
NORTH CAROLINA PROFESSIONAL SEAL 033871 ENGINEER DANIEL W. GARDNER, JR.
4/16/2015
DocuSigned by: Daniel W. Gardner, Jr.

HYDRAULICS ENGINEER
NORTH CAROLINA PROFESSIONAL SEAL 019660 ENGINEER PAUL ATKINSON
4/16/2015
DocuSigned by:

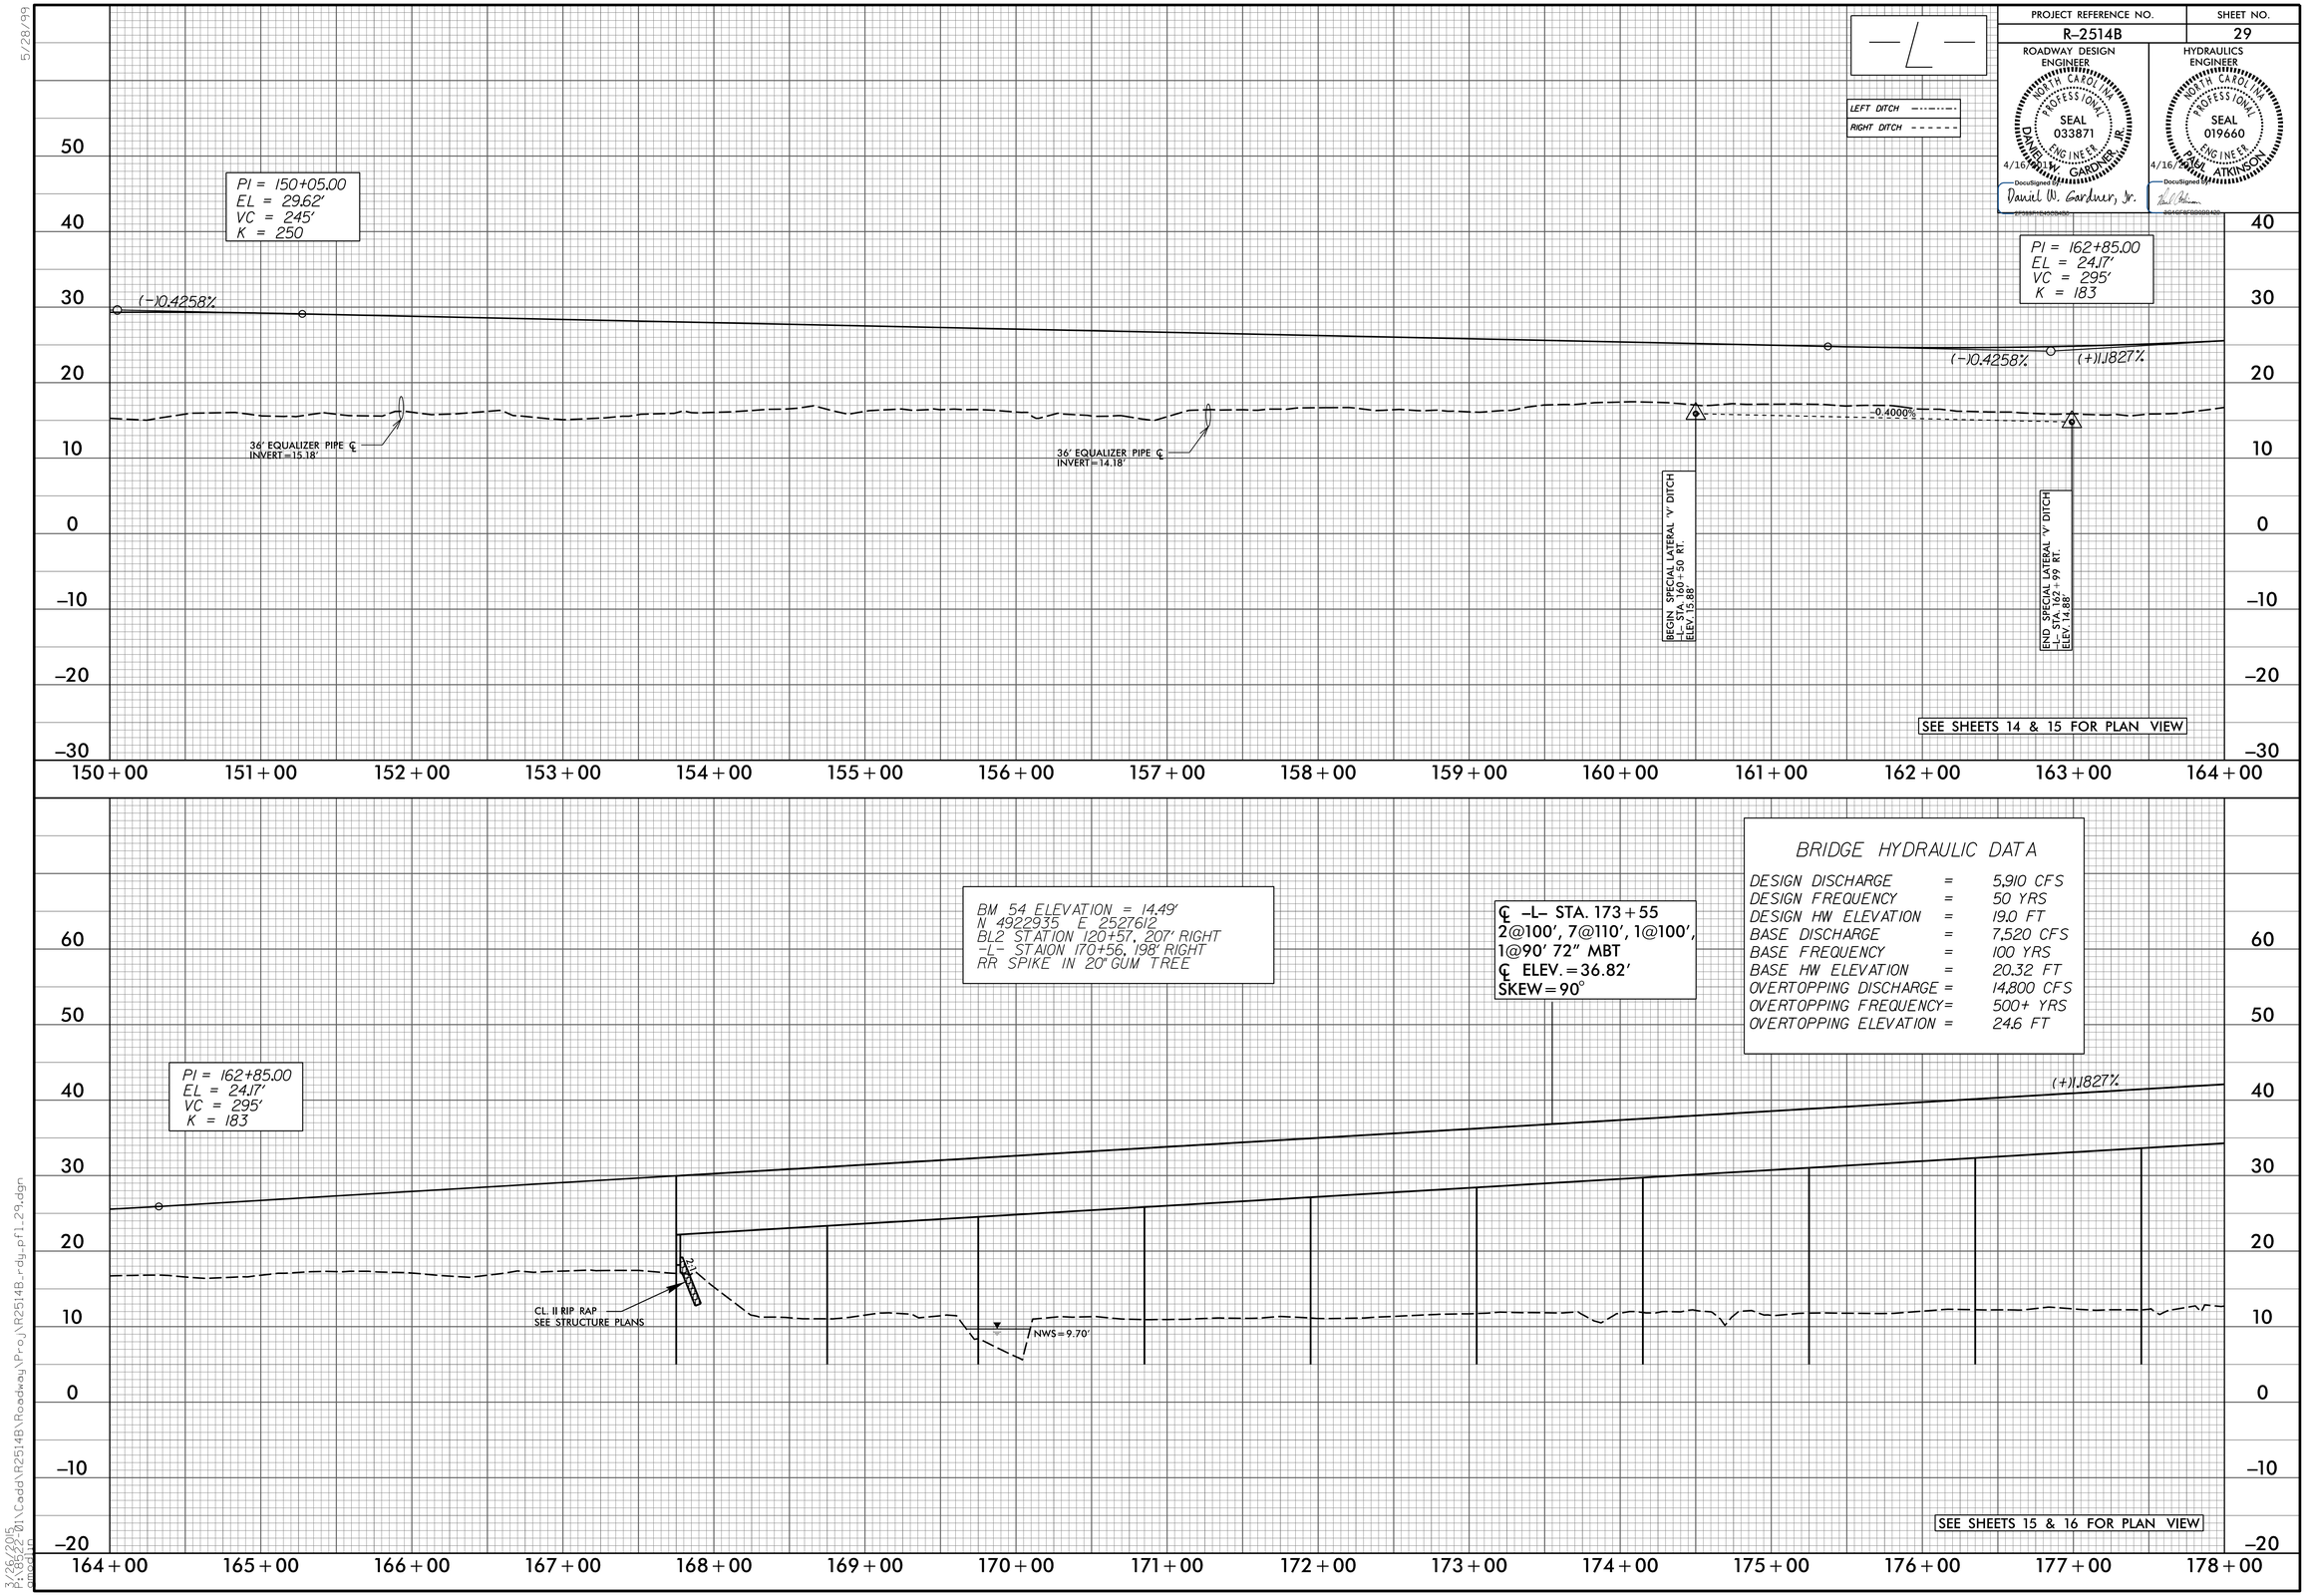

5/28/99

3/26/2015
R:\Roadway\Proj\R2514B_rdy_pfl_29.dgn
R:\Roadway\Proj\R2514B\Cadd\R2514B