PROJECT REFERENCE NO.	SHEET NO.
R-2514B	EC-34 /CONST.13
R/W SHEET NO.	
ROADWAY DESIGN ENGINEER	HYDRAULICS ENGINEER

HDR Engineering, Inc. of the Carolinas
3733 National Drive, Suite 207 Raleigh, N.C. 27612
N.C.B.E.L.S. License Number: F-0116

REVISIONS

8/17/99

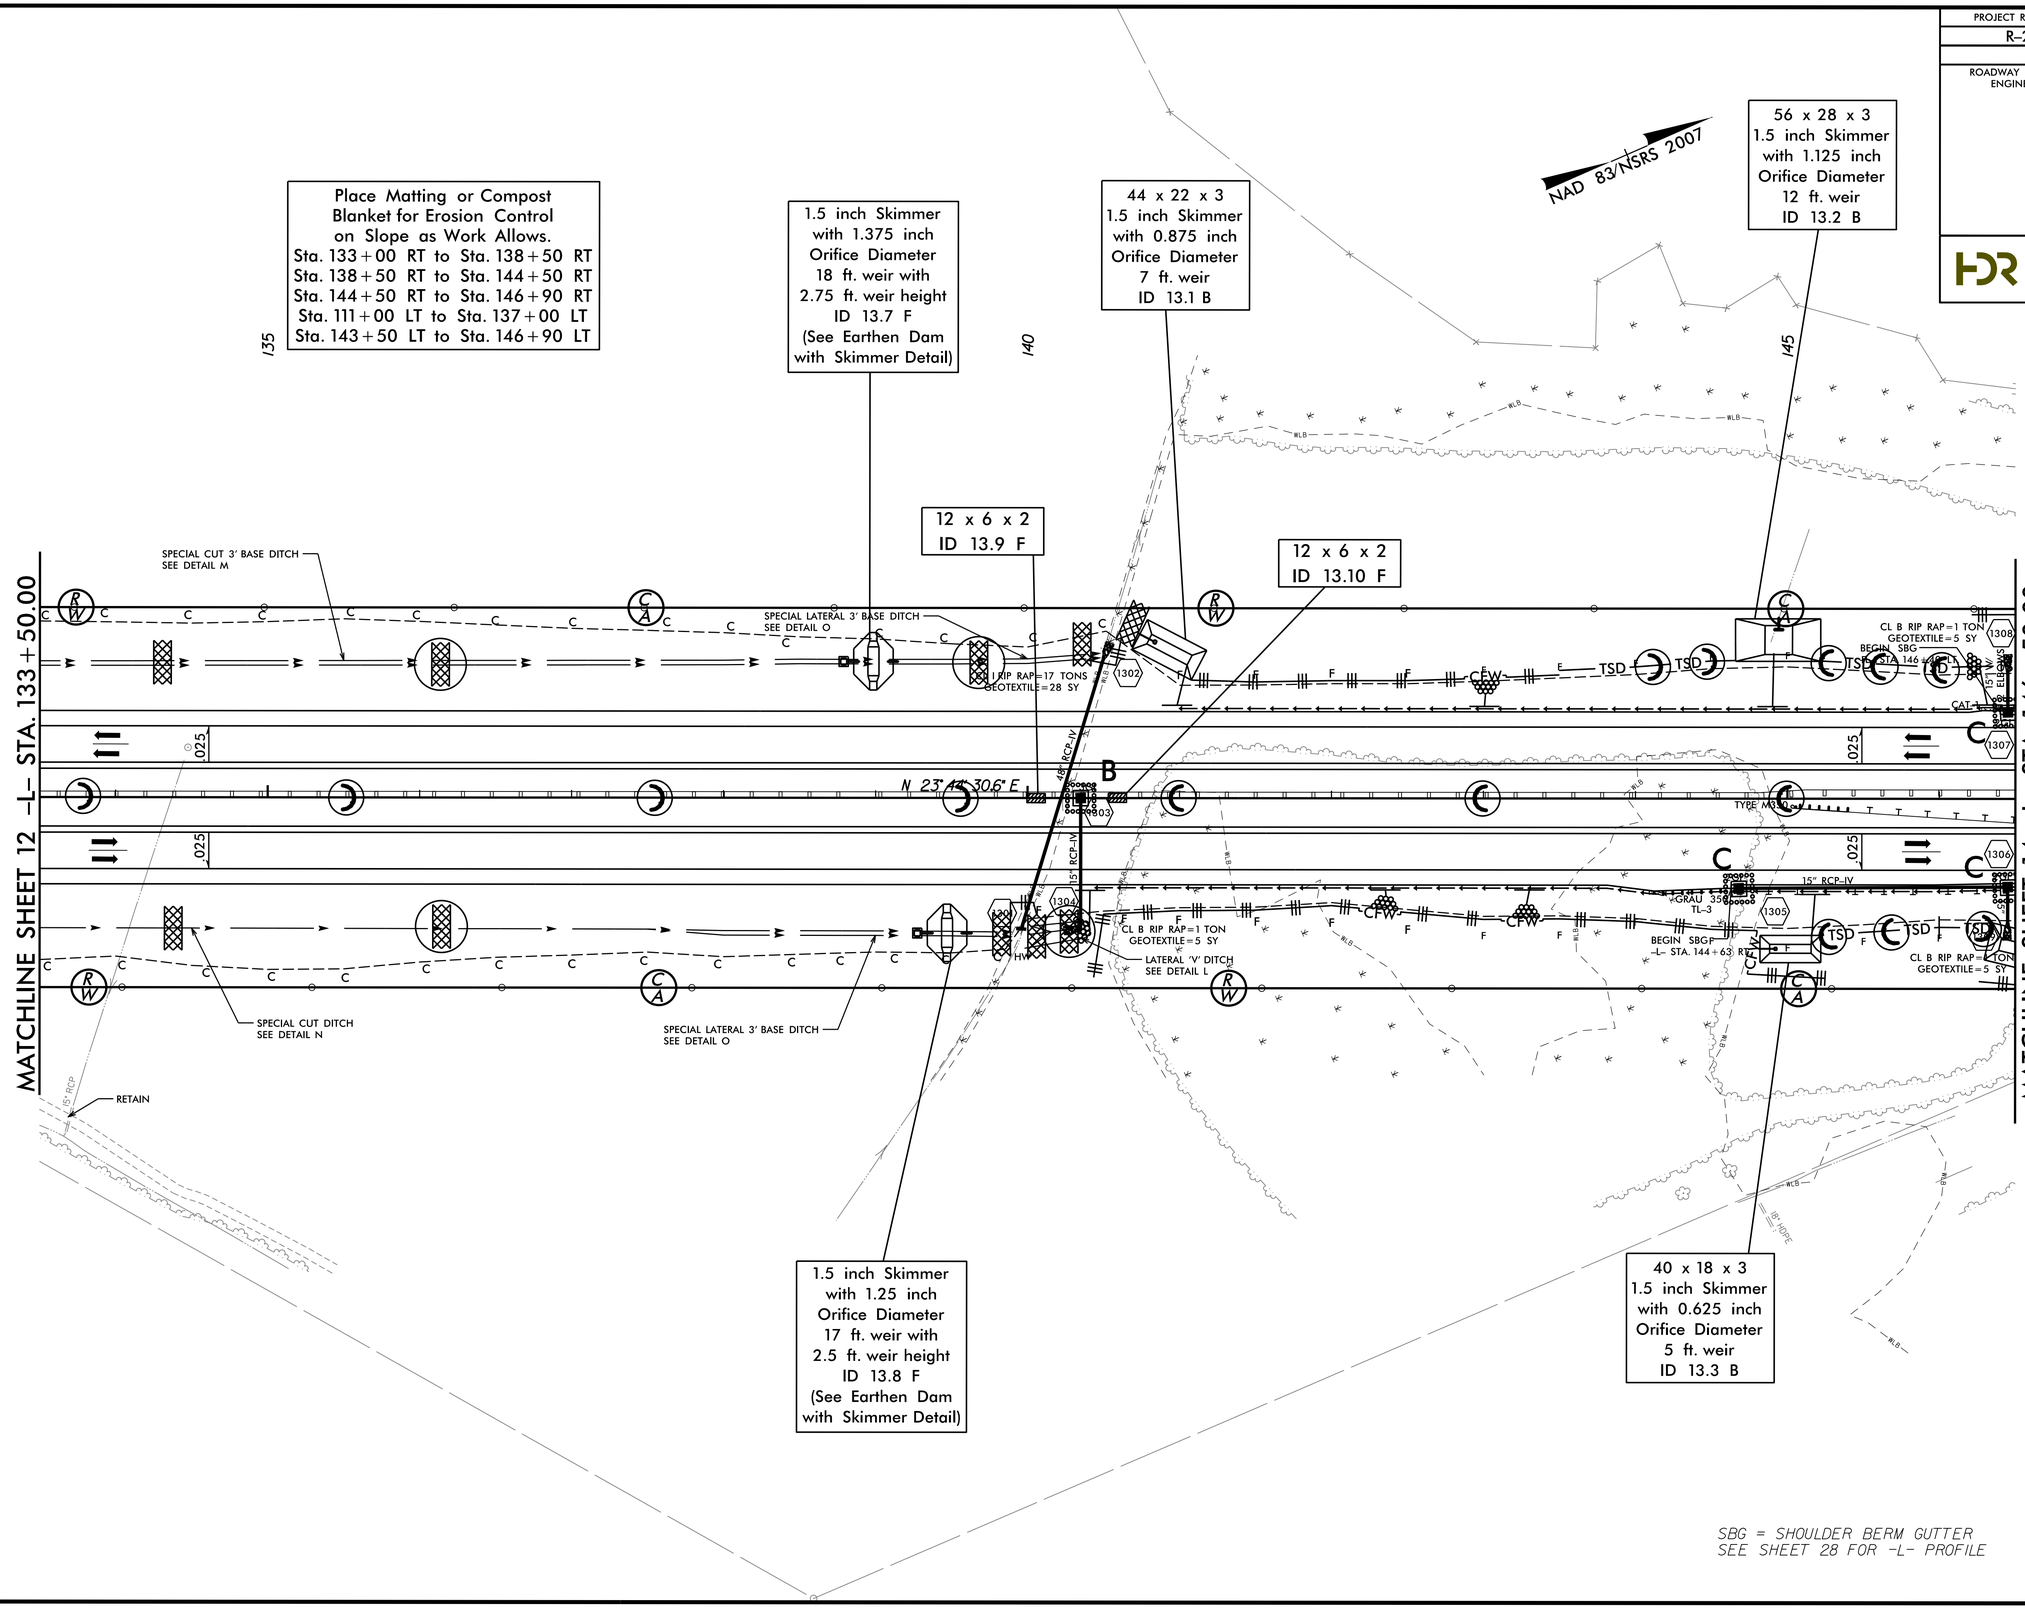

1/22/2015
R-2514B_EC_FINAL_PSH.dgn
3:42:21 PM