09/08/99

R/W Revision 5/14 JCL –Y2A– Realigned

$$$$$$SYSTIME$$$$$$
$$$$$$USERNAME$$$$$$

TIP PROJECT: R–2514B

CONTRACT: C203591

STATE OF NORTH CAROLINA
DIVISION OF HIGHWAYS

T.I.P. NO.	SHEET NO.
R–2514B	UC–1

UTILITY CONSTRUCTION PLANS
JONES COUNTY & ONSLOW COUNTY

UTILITY CONSTRUCTION PLANS DESIGNED BY:

THE WOOTEN COMPANY
ENGINEERING | PLANNING | ARCHITECTURE
120 North Boylan Avenue Raleigh NC 27603–1423
919.828.0531 fax 919.834.3589
License Number: F–0115

Brian J. P. Oschwald, P.E. — *UTILITIES PROJECT MANAGER*

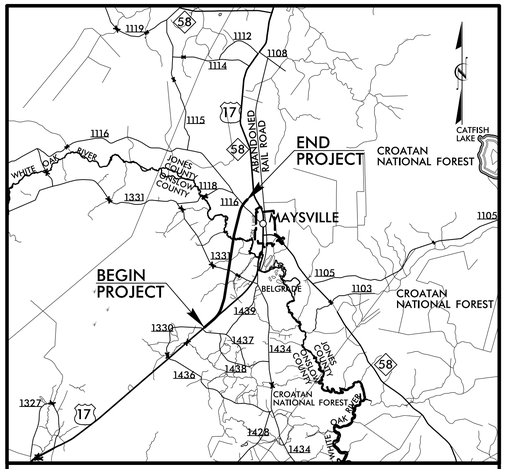

VICINITY MAP

LOCATION: US 17 FROM SOUTH OF BELGRADE AT SR 1330/SR 1439 TO NORTH OF MAYSVILLE

TYPE OF WORK: UTILITY RELOCATION

NAD 83/
NSRS 2007

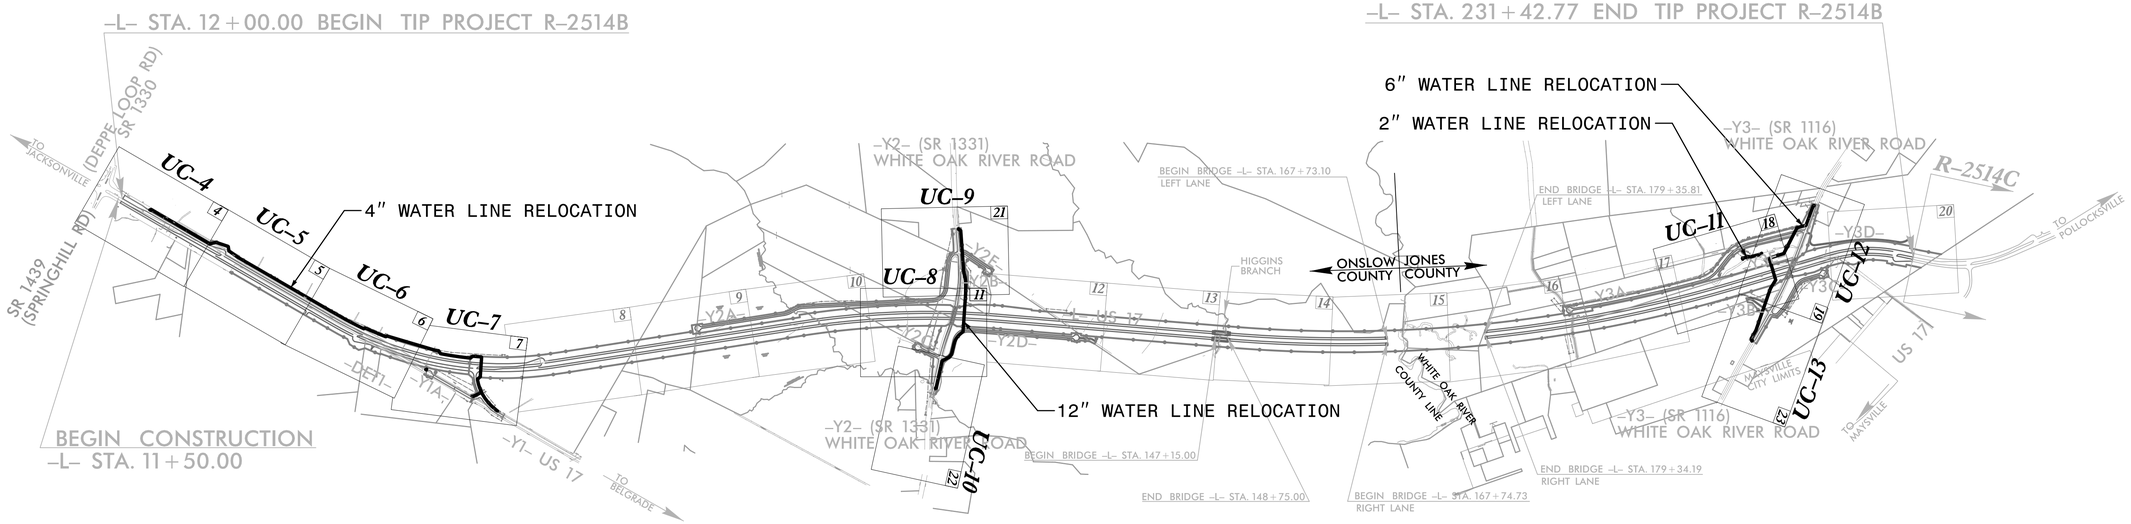

GRAPHIC SCALES

PLANS: 50 25 0 50 100

PROFILE (HORIZONTAL): 50 25 0 50 100

PROFILE (VERTICAL): 10 5 0 10 20

INDEX OF SHEETS

SHEET NO.	DESCRIPTION
UC–1	TITLE SHEET
UC–2	UTILITY SYMBOLOGY
UC–3	NOTES
UC–3A, UC–3B & UC–3C	DETAILS
UC–4 THRU UC–13	UTILITY CONSTRUCTION SHEETS
UC–14 THRU UC–18	PROFILE SHEETS

WATER AND SEWER OWNERS ON PROJECT

(1) JONES COUNTY
(2) ONWASA

SEAL

NORTH CAROLINA PROFESSIONAL ENGINEER SEAL DocuSigned by: Brian Oschwald 38689 BRIAN J. P. OSCHWALD

3/19/2015

PREPARED IN THE OFFICE OF:
DIVISION OF HIGHWAYS
UTILITIES UNIT
UTILITIES ENGINEERING

1591 MAIL SERVICES CENTER
RALEIGH NC 27699–1591
PHONE (919) 707–6690
FAX (919) 250–4151

Roger Worthington, P.E. — UTILITIES SECTION ENGINEER
Roger Worthington, P.E. — UTILITIES SQUAD LEADER
Kifah Kamil — SENIOR UTILITIES ENGINEER