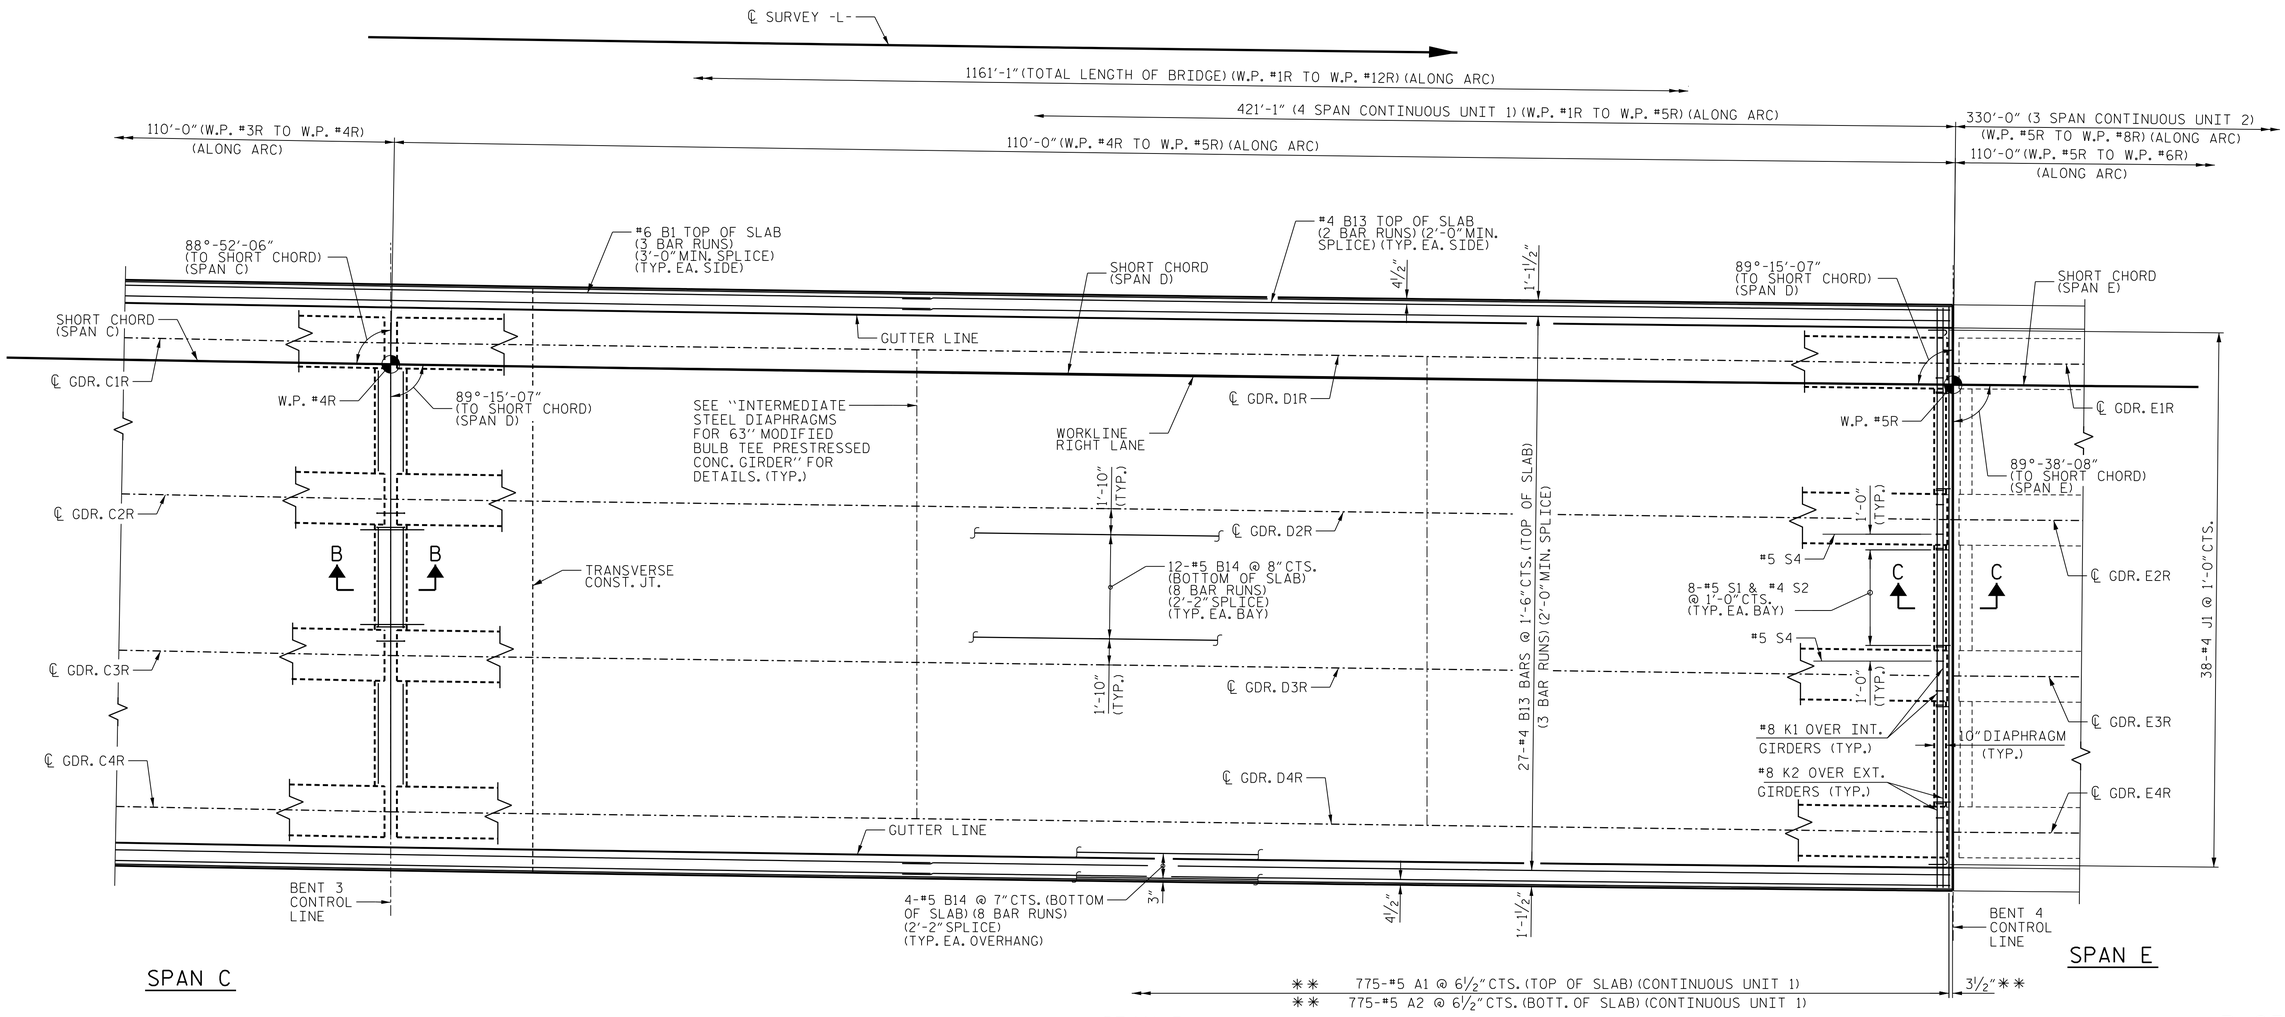

** DISTANCE MEASURED ALONG LONG CHORD

PROJECT NO. R-2514B
ONSLOW/JONES COUNTY
STATION: 173+54.46 -L-

SHEET 4 OF 11

PLAN OF SPAN "D"

("A" BARS ARE SPACED PERPENDICULAR TO THE LONG CHORD)

▲ RADIAL DIMENSIONS

NORTH CAROLINA PROFESSIONAL SEAL 20668 ENGINEER PAUL R. HOLSHOUSER

DocuSigned by: Paul R. Holshouser 1C5F9484FEC444D... 2/3/2015

The LOUIS BERGER GROUP, Inc.
1001 Wade Avenue, Suite 400
Raleigh, NC 27605-3322
NC COA No. F-0840

STATE OF NORTH CAROLINA
DEPARTMENT OF TRANSPORTATION
RALEIGH

SUPERSTRUCTURE PLAN OF SPAN "D"

(RIGHT LANE)

REVISIONS						SHEET NO.
NO.	BY:	DATE:	NO.	BY:	DATE:	S5-15
1			3			TOTAL SHEETS
2			4			75

DRAWN BY :	M. HOGAN	DATE :	12/13
CHECKED BY :	R. COFFMAN	DATE :	07/14
DESIGN ENGINEER OF RECORD :	P. HOLSHOUSER	DATE :	10/14

G:\CKE Projects\CKE_R2514B Onslow Jones Co\Structures\Site 5\R-2514B_SD_05_POS_04_.dgn
2/3/2015 6:39:39 PM CKE_R2514B_PDF_full.pltcfg R2514B_str.tbl

STR. #5