PROJECT REFERENCE NO.	SHEET NO.
R-2514C	2C-5

STATE OF
NORTH CAROLINA
DEPT. OF TRANSPORTATION
DIVISION OF HIGHWAYS
RALEIGH, N.C.

ENGLISH STANDARD DRAWING FOR

METHOD OF CLEARING IN HEAVY WOODED AREAS FOR CONTROL OF ACCESS FENCE LOCATIONS

SHEET 1 OF 1

200D03

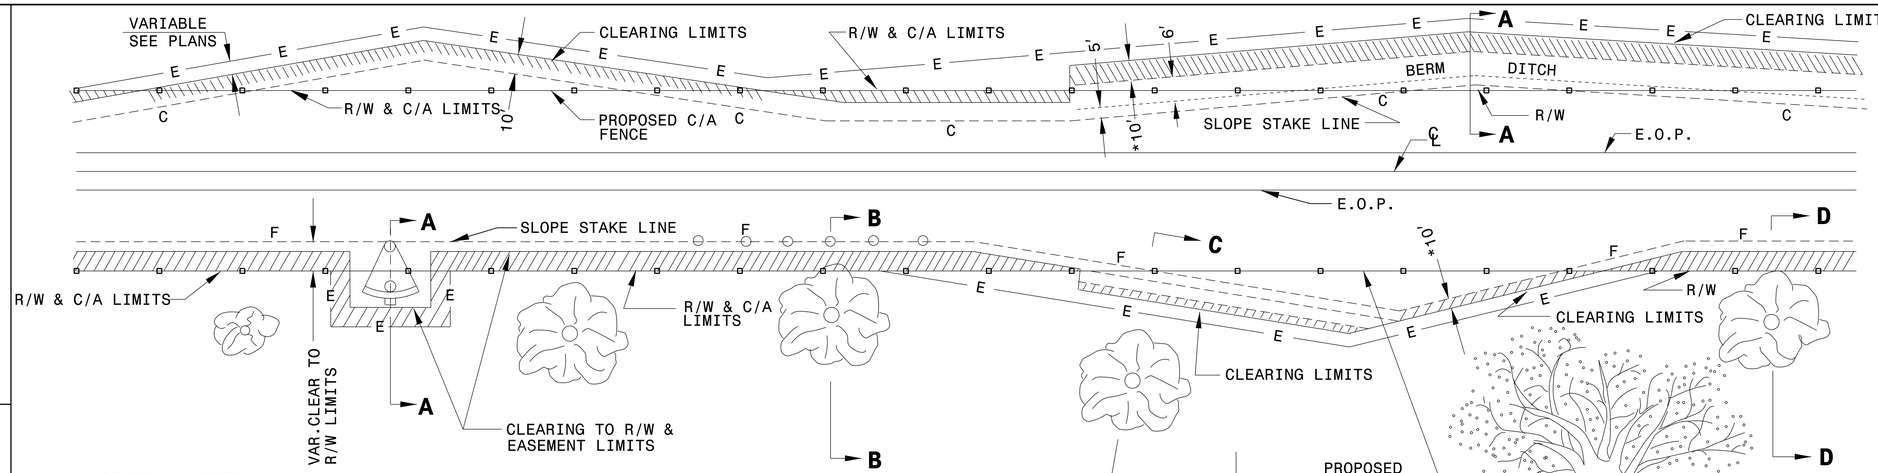

GENERAL NOTES:

* 1. REMOVE TREES OUTSIDE THE CLEARING LIMIT WHEN, IN THE OPINION OF THE ENGINEER, THE UTILITY OF A TREE WILL BE DESTROYED BY THE CONSTRUCTION OR THE CLEARING OPERATION. (SEE 200-7, SELECTIVE TREE REMOVAL)

2. CLEAR IN ACCORDANCE WITH THIS DETAIL EXCEPT WHERE ADDITIONAL CLEARING IS REQUIRED FOR SAFETY AS DIRECTED BY THE ENGINEER.

SPECIAL METHOD OF CLEARING LIMITS IN HEAVY WOODED C/A LOCATIONS

(A) CUTS -- CLEAR TO R/W, LIMITS OR 10′ BEYOND CONSTRUCTION LIMITS, WHICHEVER IS GREATER.
(B) FILLS - CLEAR TO R/W, LIMITS OR 10′ BEYOND CONSTRUCTION LIMITS, WHICHEVER IS GREATER UNLESS SPECIFIED OTHERWISE BY WETLAND PERMIT.

STATE OF
NORTH CAROLINA
DEPT. OF TRANSPORTATION
DIVISION OF HIGHWAYS
RALEIGH, N.C.

ENGLISH STANDARD DRAWING FOR

METHOD OF CLEARING IN HEAVY WOODED AREAS FOR CONTROL OF ACCESS FENCE LOCATIONS

SHEET 1 OF 1

200D03

NORTH CAROLINA PROFESSIONAL SEAL 022966 ENGINEER Joel S. Howerton

3/25/2015

DocuSigned by: Joel Howerton 873F3D17DCDC45F...

CONTRACT STANDARDS AND DEVELOPMENT UNIT
Office 919-707-6950 FAX 919-250-4119

METHOD OF CLEARING IN HEAVY WOODED AREAS FOR CONTROL OF ACCESS FENCE LOCATIONS

ORIGINAL BY: _____ DATE: _____
MODIFIED BY: nbritt DATE: 11/04/14
CHECKED BY: _____ DATE: _____
FILE SPEC.: detail/nbritt/english/misc/0200d0301.dgn

$$$$USERNAME$$$$
$$$$USERNAME$$$$
$$$$SCALE$$$$
$$$$SCALE$$$$
$$$$XTIME$$$$
$$$$XTIME$$$$