PROJECT REFERENCE NO.	SHEET NO.
R-2514C	EC-33/CONST.8
R/W SHEET NO.	
ROADWAY DESIGN ENGINEER	HYDRAULICS ENGINEER

HDR Engineering, Inc. of the Carolinas
3733 National Drive, Suite 207 Raleigh, N.C. 27612
N.C.B.E.L.S. License Number: F-0116

REVISIONS

8/17/99 R/W REVISION 7-28-14 (DWG) - ADDED A SECOND CLAIM OF PUE ON PARCEL 282 (RAYMOND C. BANKS, JR., ET UX) AND PARCEL 292 (JOHN TAYLOR, JR., ET UX).

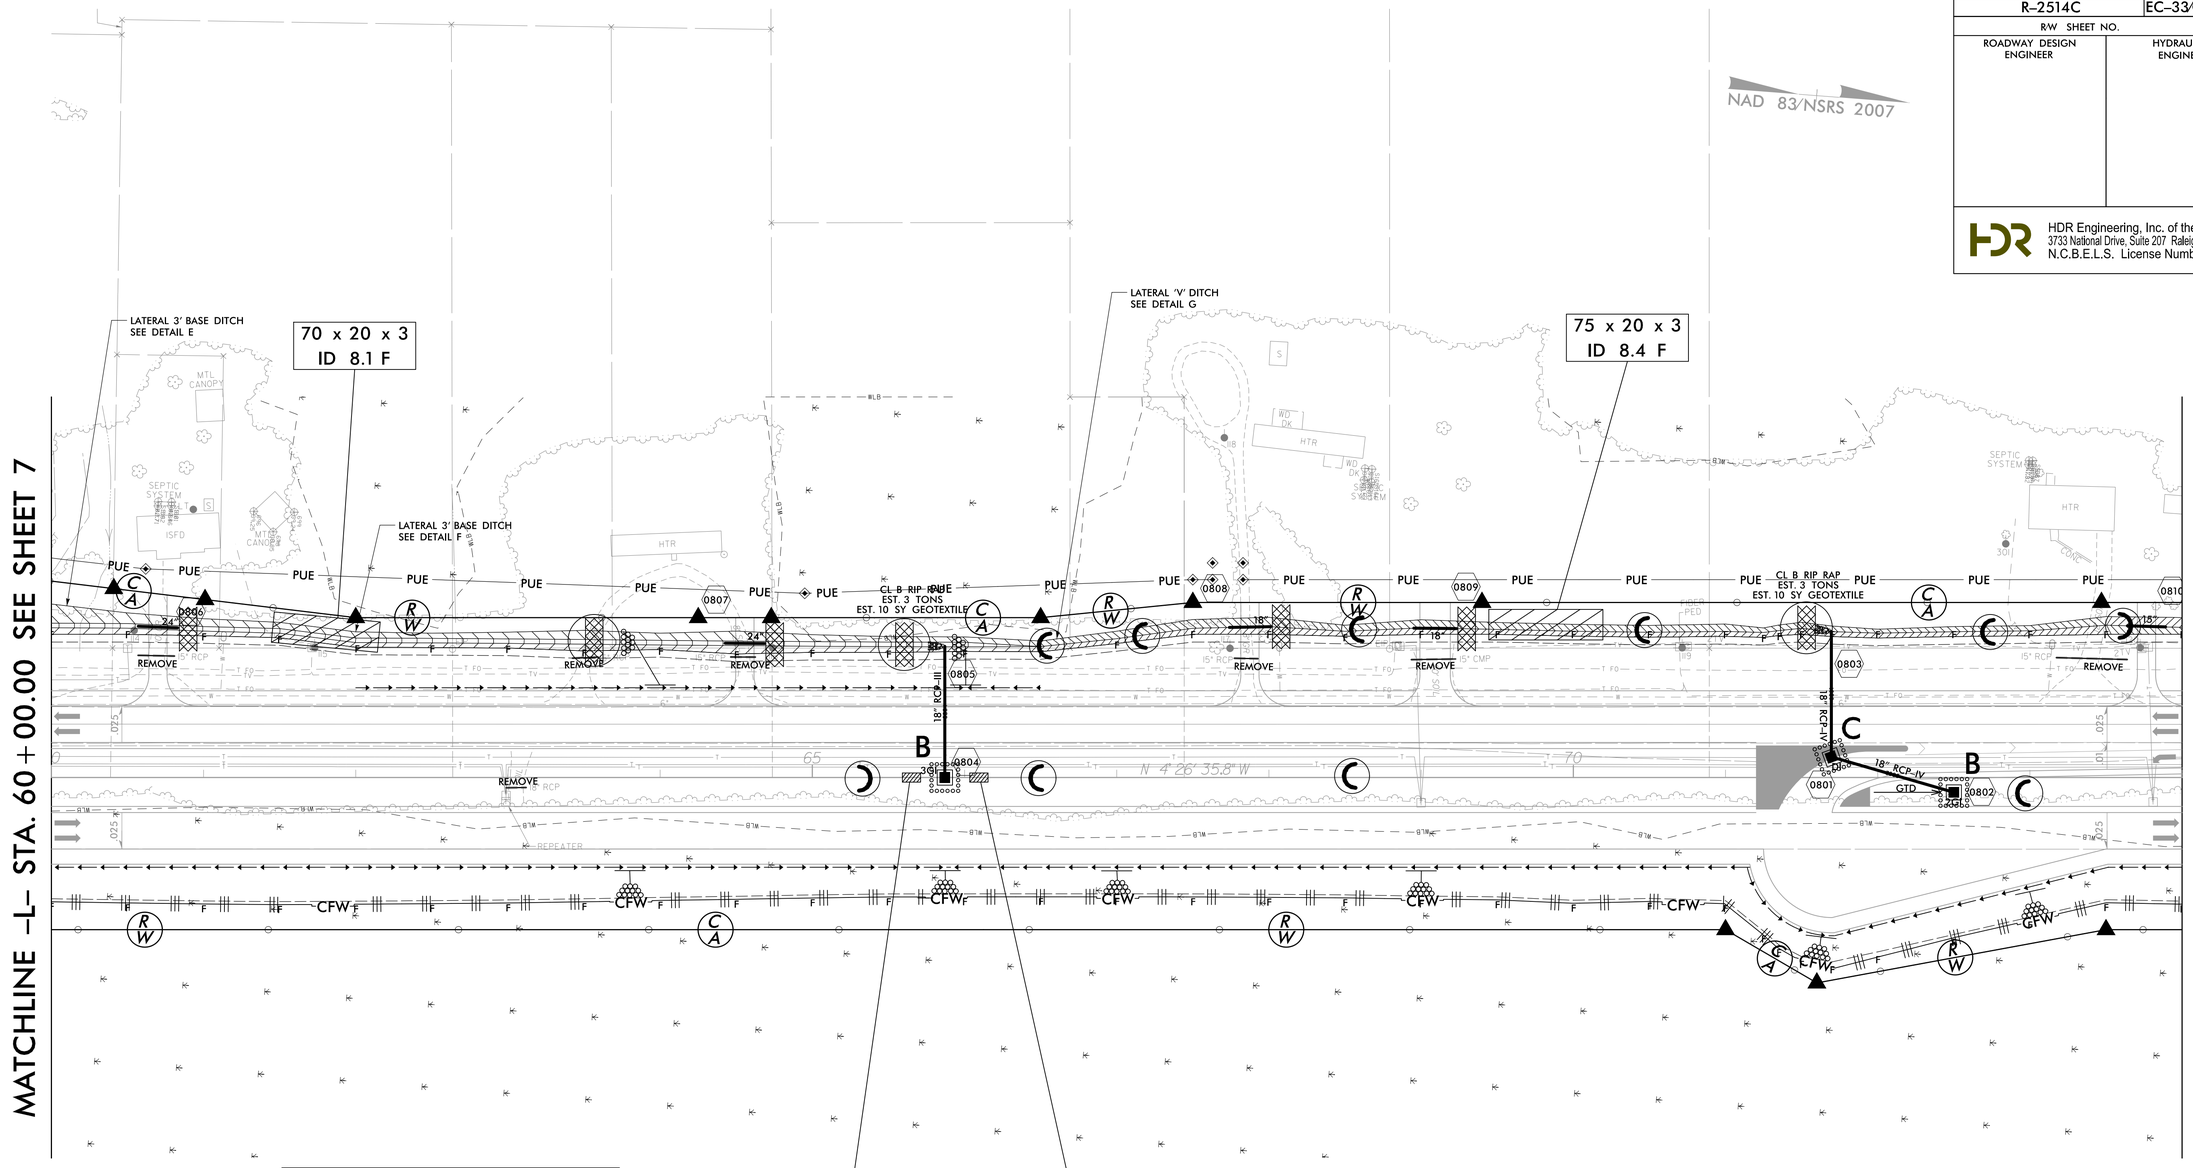

Place Matting or Compost Blanket for Erosion Control on Slope as Work Allows.
Sta. 62+00 LT to Sta. 66+50 LT -L-
Sta. 60+00 RT to Sta. 74+00 RT -L-

NOTE: ALL DRIVES ARE 12' UNLESS NOTED OTHERWISE.
PAVE ALL DRIVES TO BACK OF TURNOUT RADIUS.
SEE SHEET 2-D FOR DRIVEWAY PROFILE DETAILS.

SEE SHEET 31 FOR -L- PROFILE

2/2/2015
R-2514C_Hyd_EC_FINAL_PSH.dgn
10:46:13 AM