PROJECT REFERENCE NO.	SHEET NO.
8CR.10531.27, 8CR.20531.27	6

NOTE:

LOCATIONS FOR SECTIONS MARKED AND LABELLED IN FIELD.

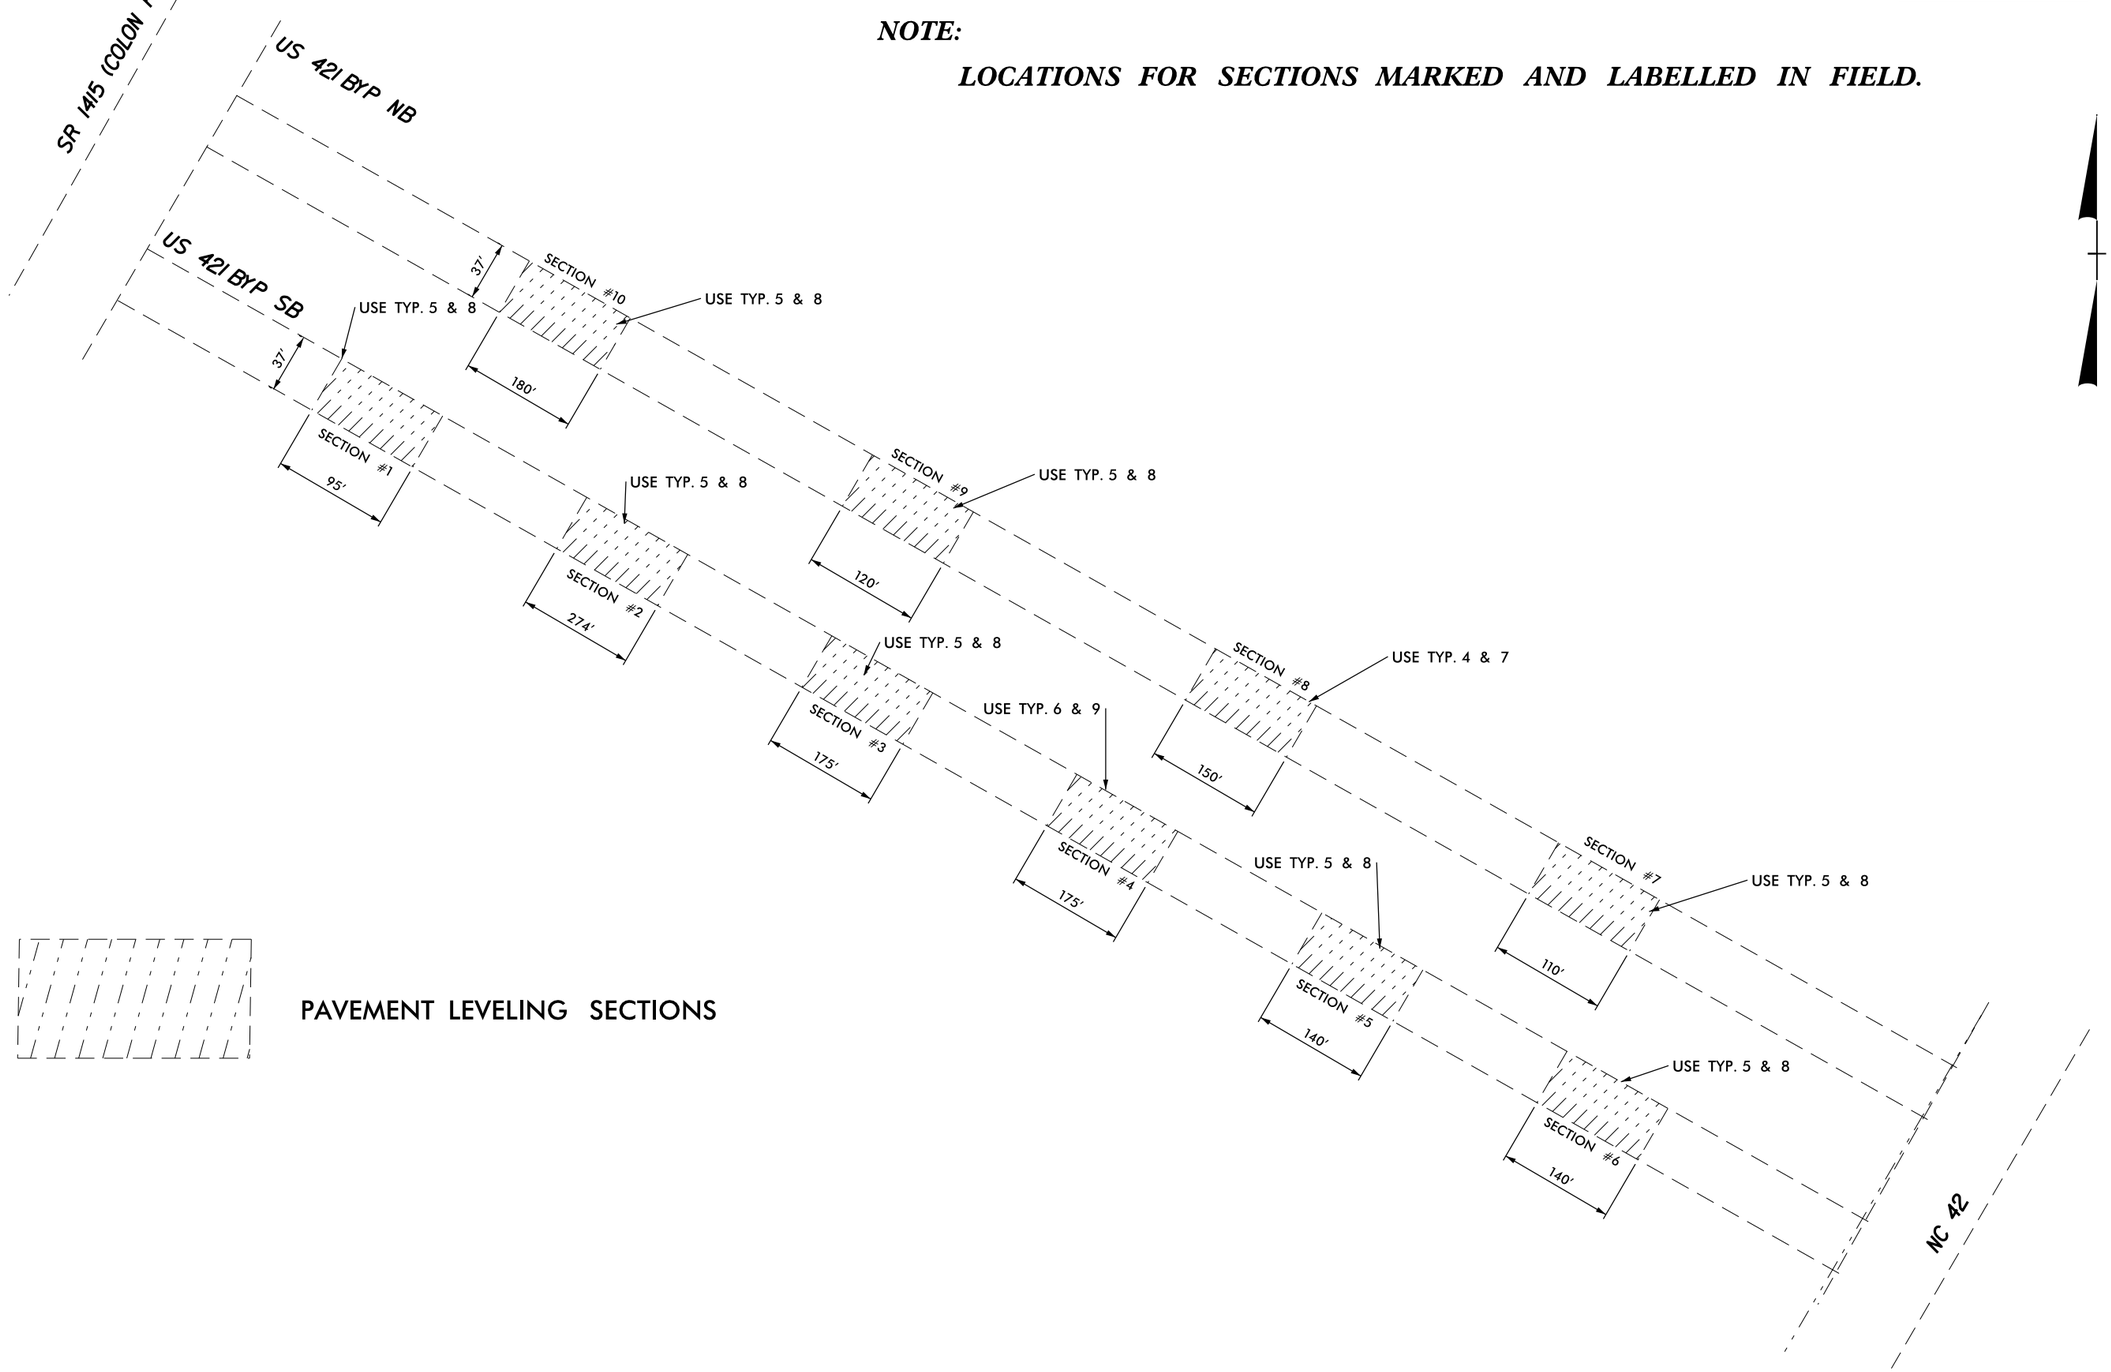

PAVEMENT LEVELING SECTIONS

MAP #6

LEE COUNTY

05-MAY-2015 16:21
S:\Shared\Divisions\Resurfacing\2016_Resurfacing\Lee_June_2015_Let\lee resurfacing mar 2015 map.dgn
rsdavis at DACAT20410
5/28/99