DocuSign Envelope ID: 78BE2333-B2B1-4827-87B4-B70AE6C7CEDE

ICA Engineering
5121 Kingdom Way, Suite 100
Raleigh, NC 27607
NC License No: F-0258

METRIC

5m 0 10m

CONST.REV.

R/W REV.

PROJECT REFERENCE NO.	SHEET NO.
R-2413CA	2B-1
R /W SHEET NO.	

ROADWAY DESIGN ENGINEER
NORTH CAROLINA PROFESSIONAL SEAL 22606 ENGINEER DAVID C WALLACE
4/8/2015

HYDRAULICS ENGINEER
NORTH CAROLINA PROFESSIONAL SEAL 19732 ENGINEER STEPHEN F SMITHERMAN
4/8/2015

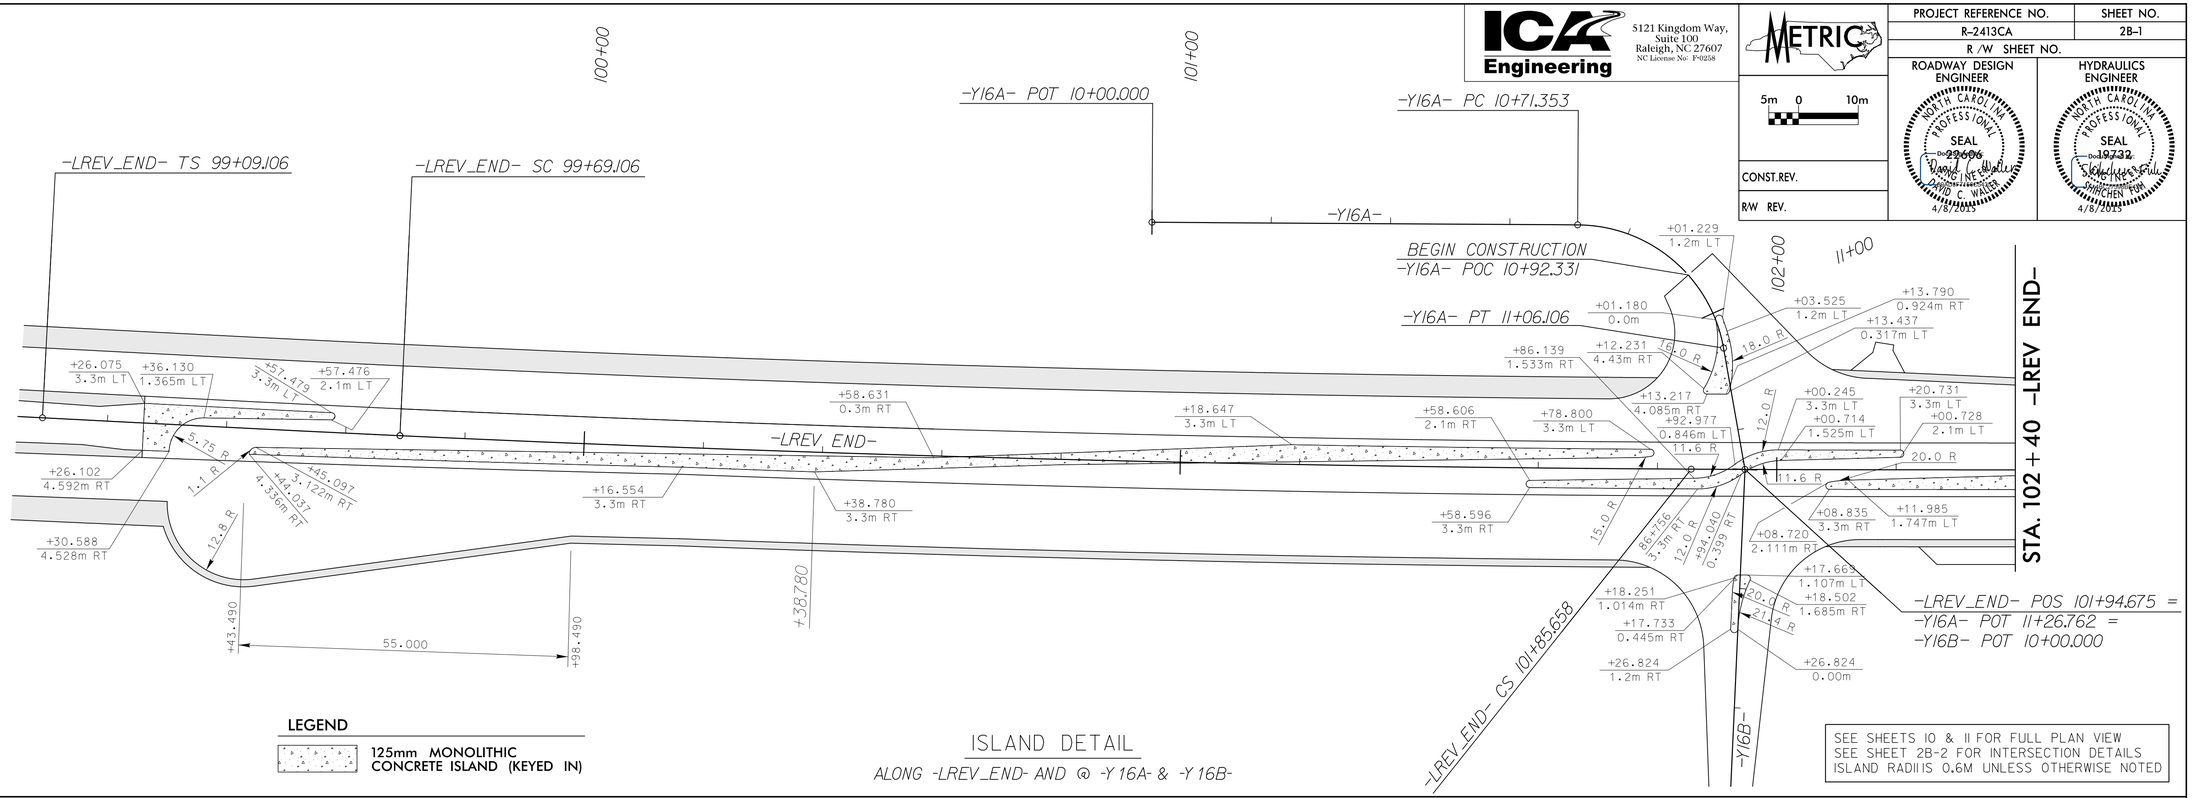

LEGEND

125mm MONOLITHIC CONCRETE ISLAND (KEYED IN)

ISLAND DETAIL

ALONG -LREV_END- AND @ -Y16A- & -Y16B-

SEE SHEETS 10 & 11 FOR FULL PLAN VIEW
SEE SHEET 2B-2 FOR INTERSECTION DETAILS
ISLAND RADIIS 0.6M UNLESS OTHERWISE NOTED

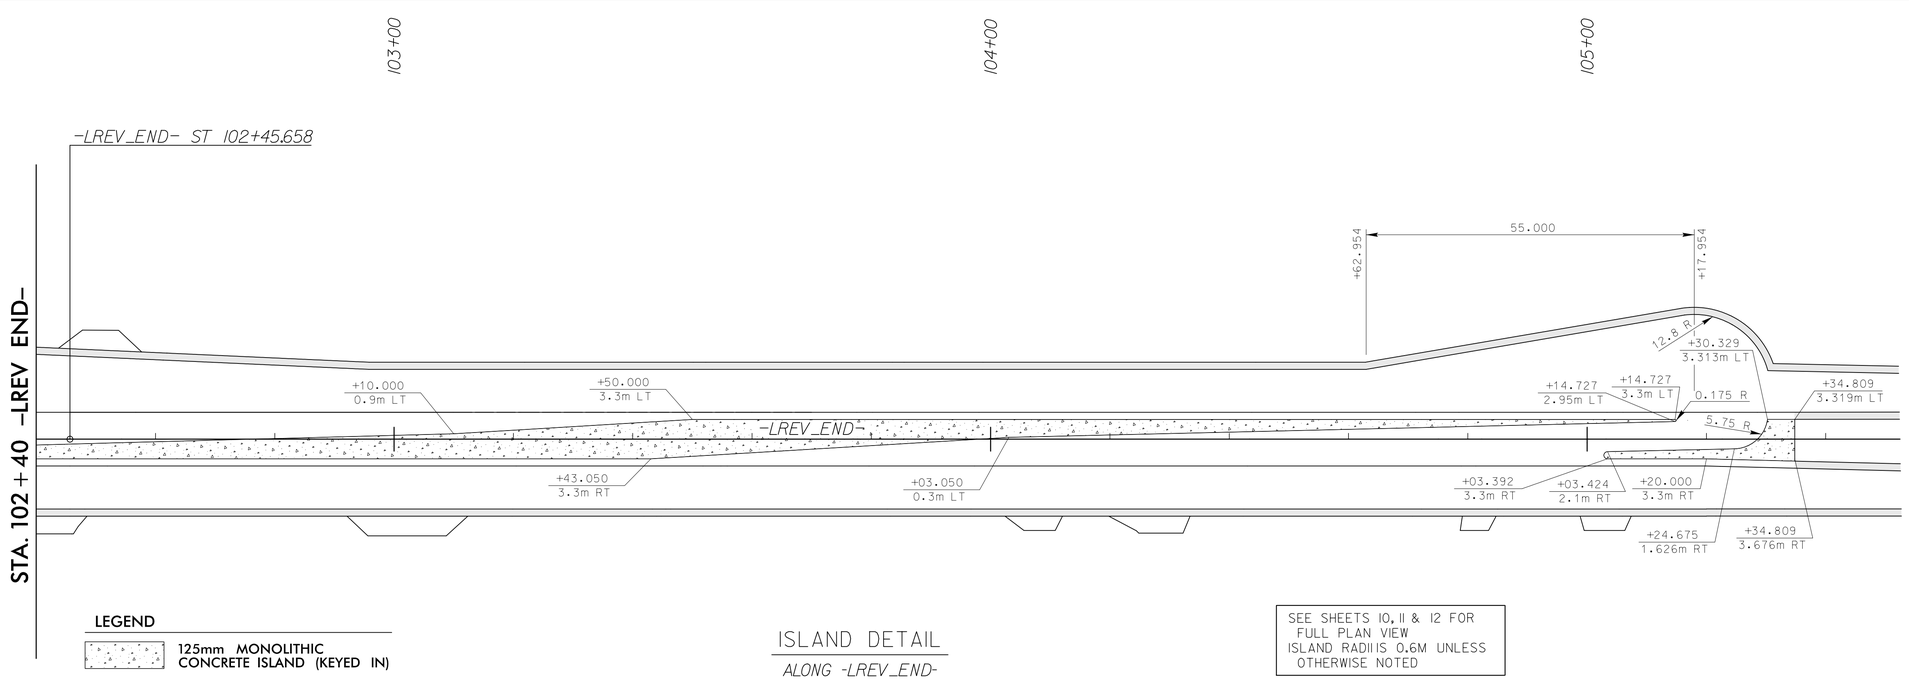

LEGEND

125mm MONOLITHIC CONCRETE ISLAND (KEYED IN)

ISLAND DETAIL

ALONG -LREV_END-

SEE SHEETS 10, 11 & 12 FOR FULL PLAN VIEW
ISLAND RADIIS 0.6M UNLESS OTHERWISE NOTED

CONCRETE ISLAND DETAIL

4/7/2015
R:\Roadway Proj\R2413CA_rdy_det_conc_isl_2B-1.dgn
ICA ENGINEERING, INC.