DocuSign Envelope ID: E61A5D57-89BE-4E5B-A7CD-A5597A8A6124

8/17/99

HNTB NORTH CAROLINA, P.C.
343 E. Six Forks Road, Suite 200
Raleigh, North Carolina 27609
C-1554

PROJ. REFERENCE NO.	SHEET NO.
R-2413CA	PMP-7

METRIC

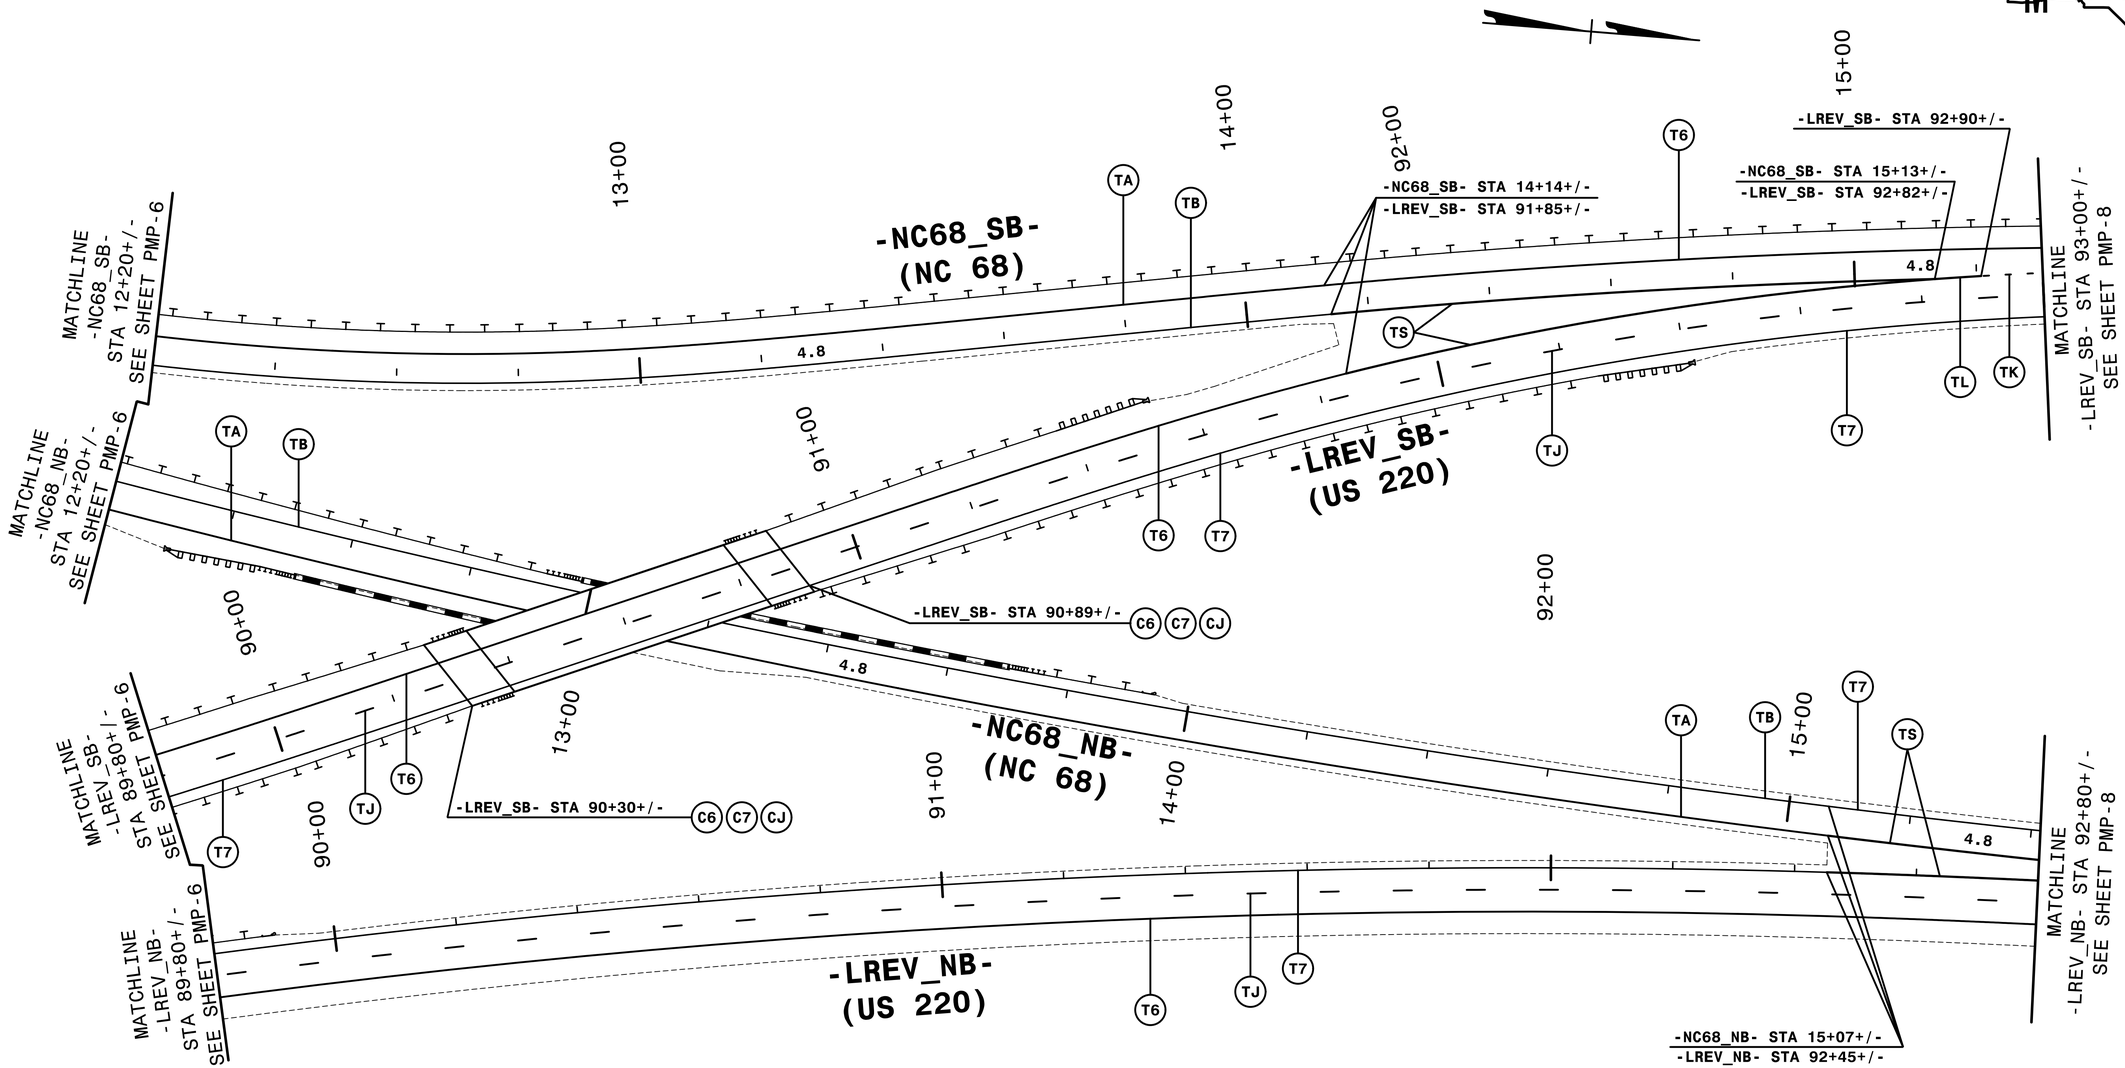

SEE SHEET PMP-1A FOR PAVEMENT MARKING SCHEDULE.

ALL LANE WIDTHS ARE 3.6m UNLESS OTHERWISE SHOWN.

SEAL

APPROVED:

DocuSigned by: Rhonda Early 6EEE13EA339A4F0...

DATE: 2/11/2015

NORTH CAROLINA PROFESSIONAL SEAL 023521 ENGINEER RHONDA B. EARLY

FINAL PAVEMENT MARKING PLAN

9:56:35 AM
...\PMP\r-2413ca_pm-pmp07.dgn
...$$$$USERNAME$$$$