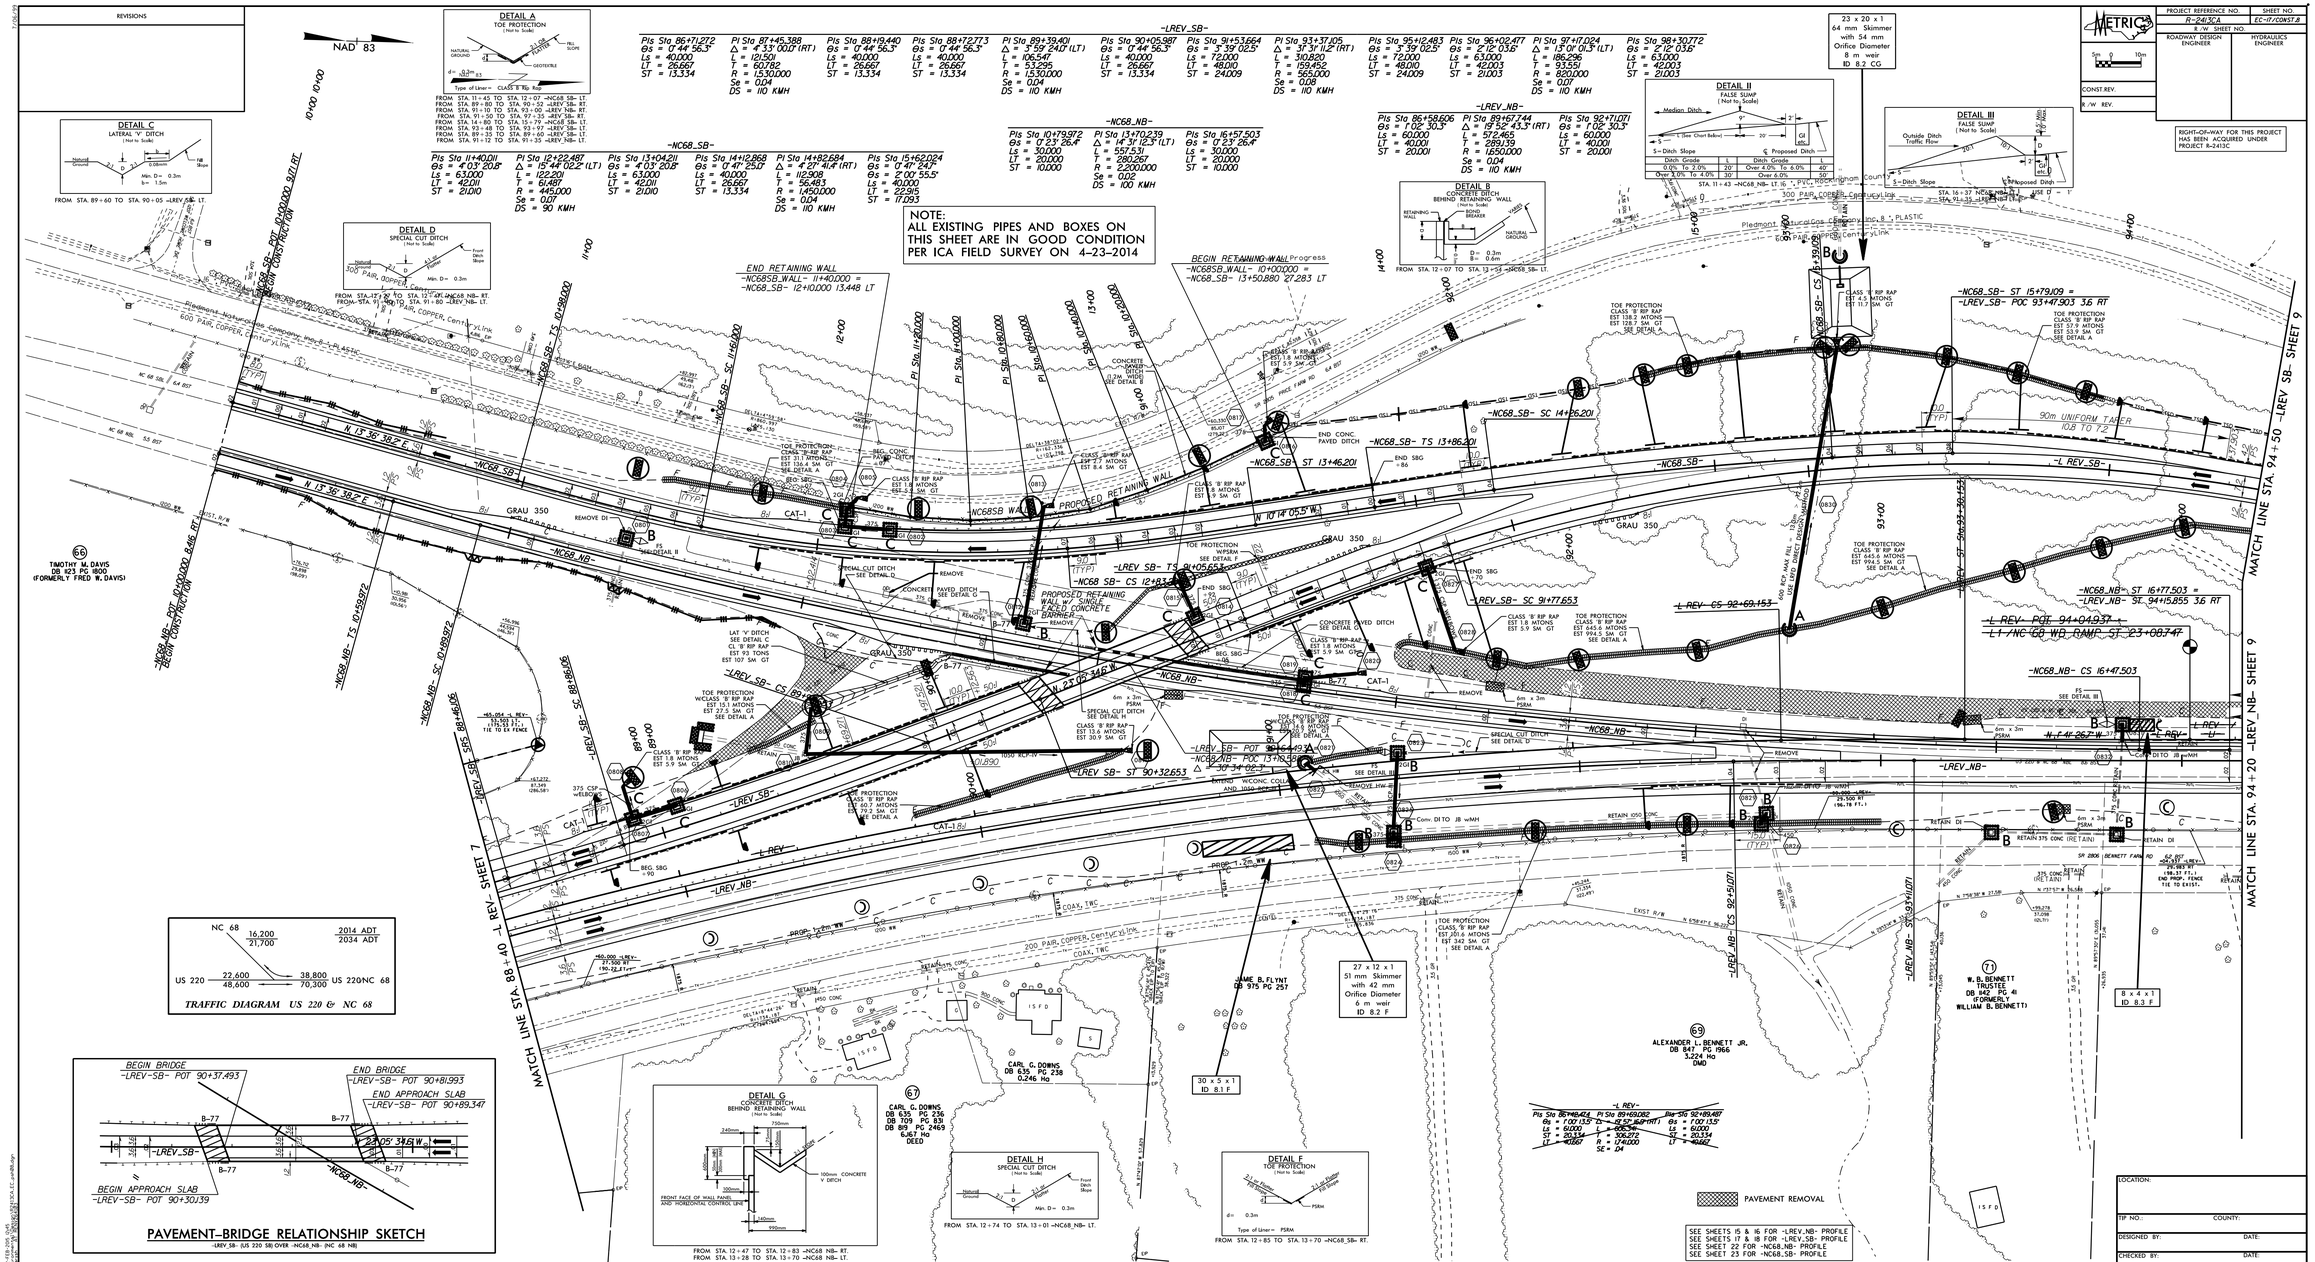

PROJECT REFERENCE NO.	SHEET NO.
R-2413CA	EC-17/CONST.B
R/W SHEET NO.	
ROADWAY DESIGN ENGINEER	HYDRAULICS ENGINEER
CONST REV.	
R/W REV.	

RIGHT-OF-WAY FOR THIS PROJECT HAS BEEN ACQUIRED UNDER PROJECT R-2413C

LOCATION:

TIP NO.: COUNTY:

DESIGNED BY: DATE:

CHECKED BY: DATE: