DocuSign Envelope ID: 8653088C-C52B-4149-AEEF-D474F00FA04A

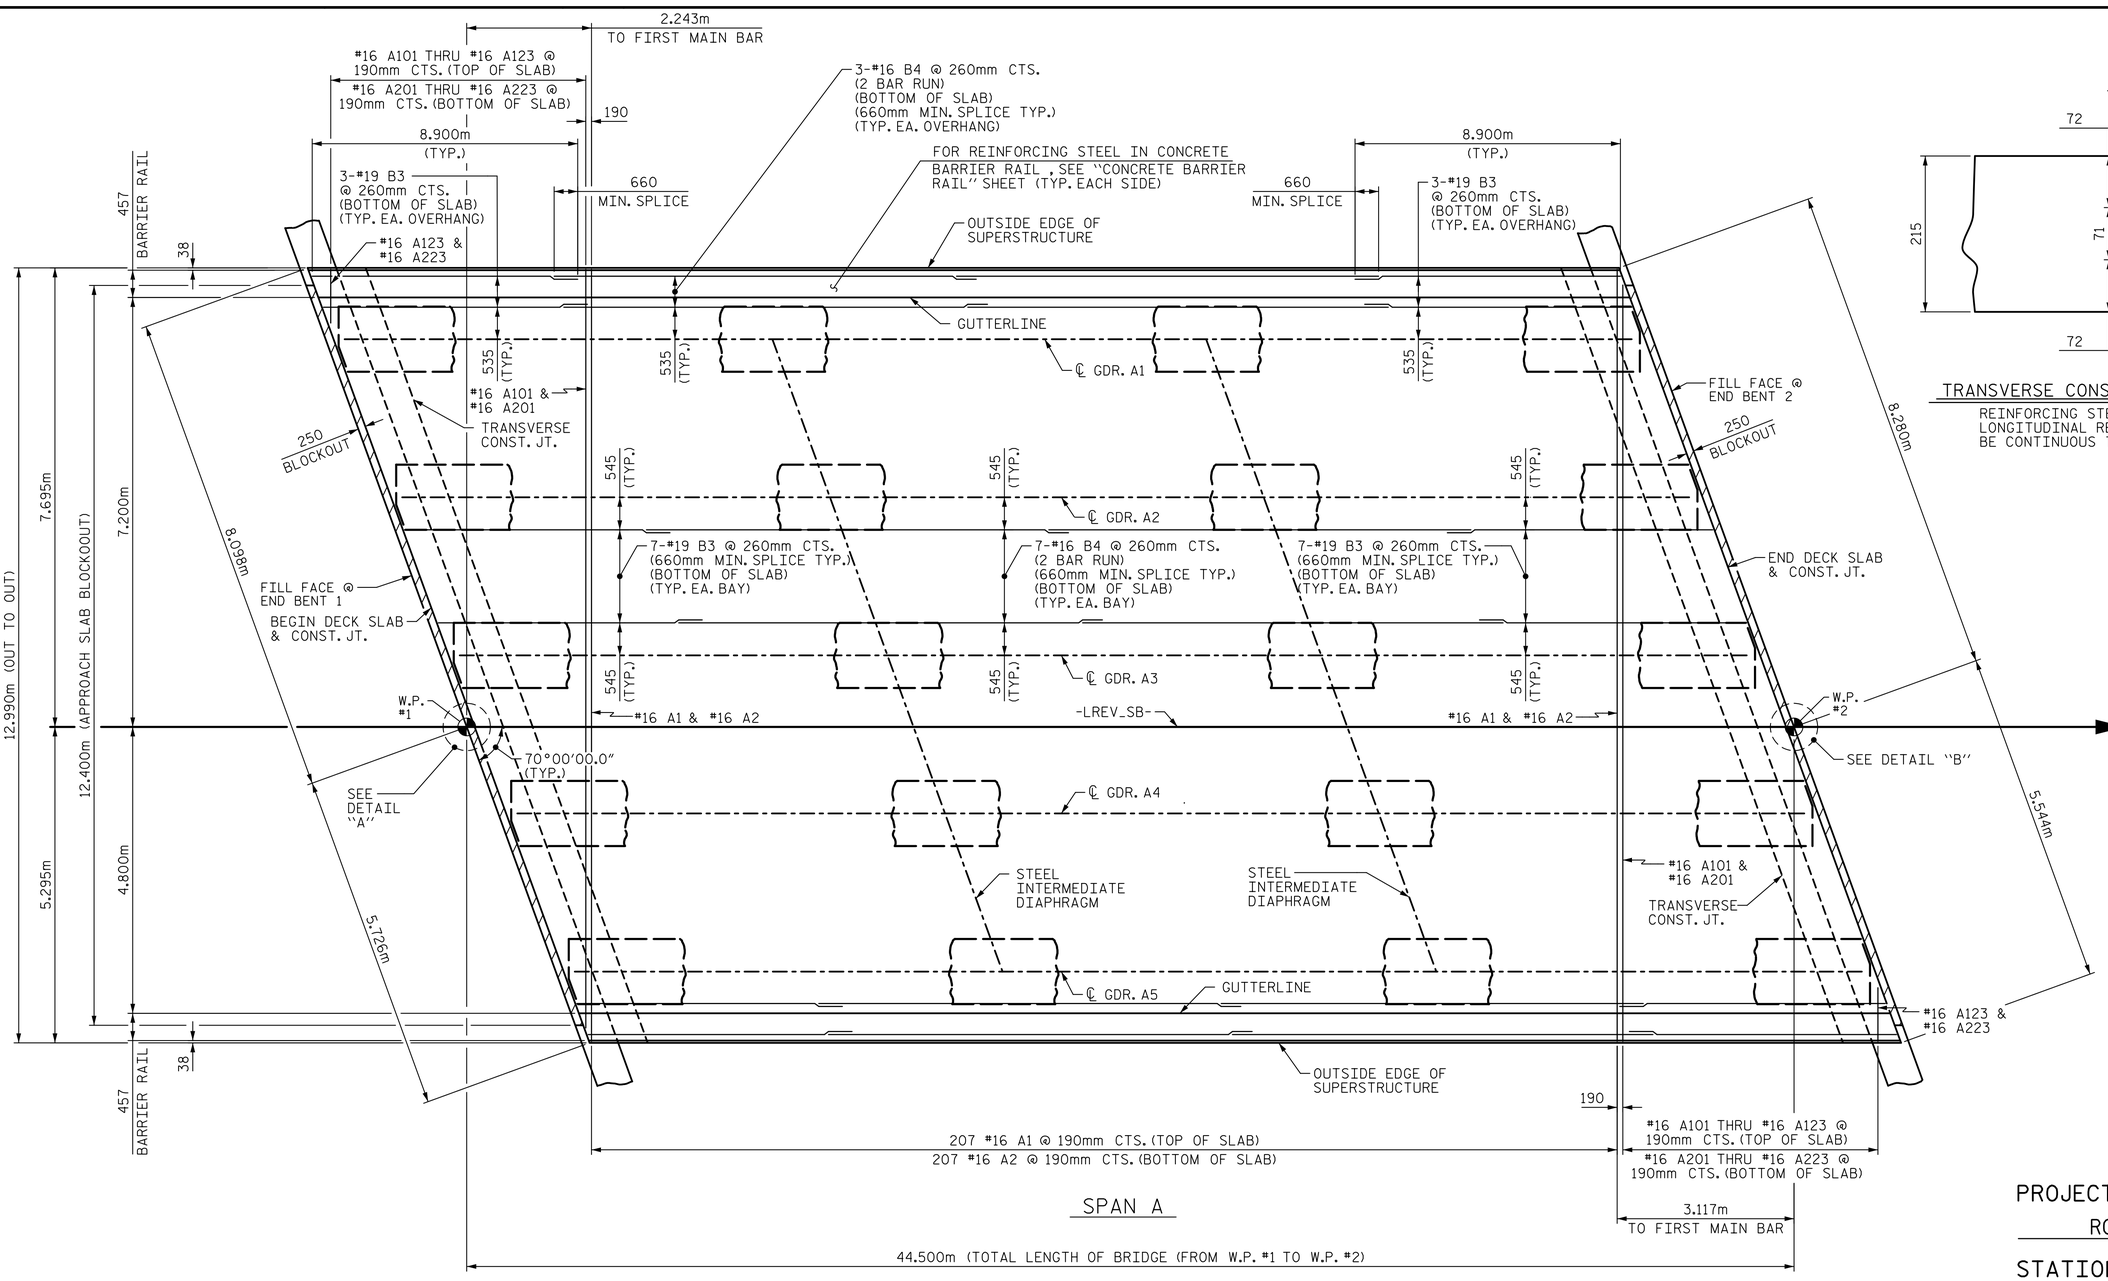

SPAN A

PLAN OF SPAN

FOR REINFORCING STEEL IN END BENTS, SEE "PLAN OF SPAN DETAILS" SHEET.
FOR LONGITUDINAL BARS IN TOP OF SLAB, SEE "B BAR LAYOUT" SHEET.

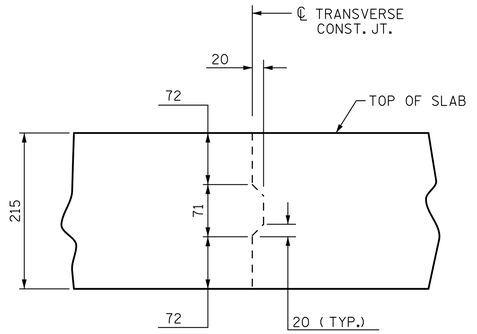

TRANSVERSE CONSTRUCTION JOINT DETAIL

REINFORCING STEEL IN SLAB NOT SHOWN.
LONGITUDINAL REINFORCING STEEL SHALL BE CONTINUOUS THRU JOINT.

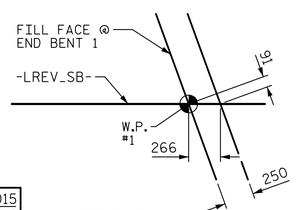

DETAIL A

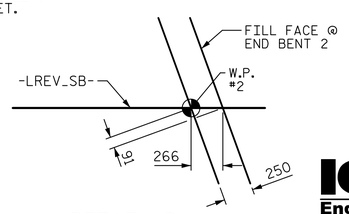

DETAIL B

PROJECT NO. R-2413CA
ROCKINGHAM COUNTY
STATION: 90+64.493 -LREV_SB-

SHEET 1 OF 5

STATE OF NORTH CAROLINA
DEPARTMENT OF TRANSPORTATION
RALEIGH

SUPERSTRUCTURE

PLAN OF SPAN "A"

REVISIONS						SHEET NO.
NO.	BY:	DATE:	NO.	BY:	DATE:	S01-7
1			3			TOTAL SHEETS
2			4			28

DRAWN BY : D. H. CARTER DATE : FEB 2015
CHECKED BY : T. E. TALLMAN DATE : FEB 2015
DESIGN ENGINEER OF RECORD: T. E. TALLMAN DATE : FEB 2015

ICA Engineering
5121 Kingdom Way, Suite 100 Raleigh, NC 27607
NC License No: F-0258

NORTH CAROLINA PROFESSIONAL SEAL 14408 ENGINEER THOMAS E. TALLMAN

2/20/2015
R:\Structures\Plans\ST_R2413C_sd_ps_01.dgn
ICA Engineering