PROJECT REFERENCE NO.	SHEET NO.
W-5514	7
R/W SHEET NO.	
ROADWAY DESIGN ENGINEER	HYDRAULICS ENGINEER
James S. Goodnight, III	Joshua G. Dalton
4/27/2015	

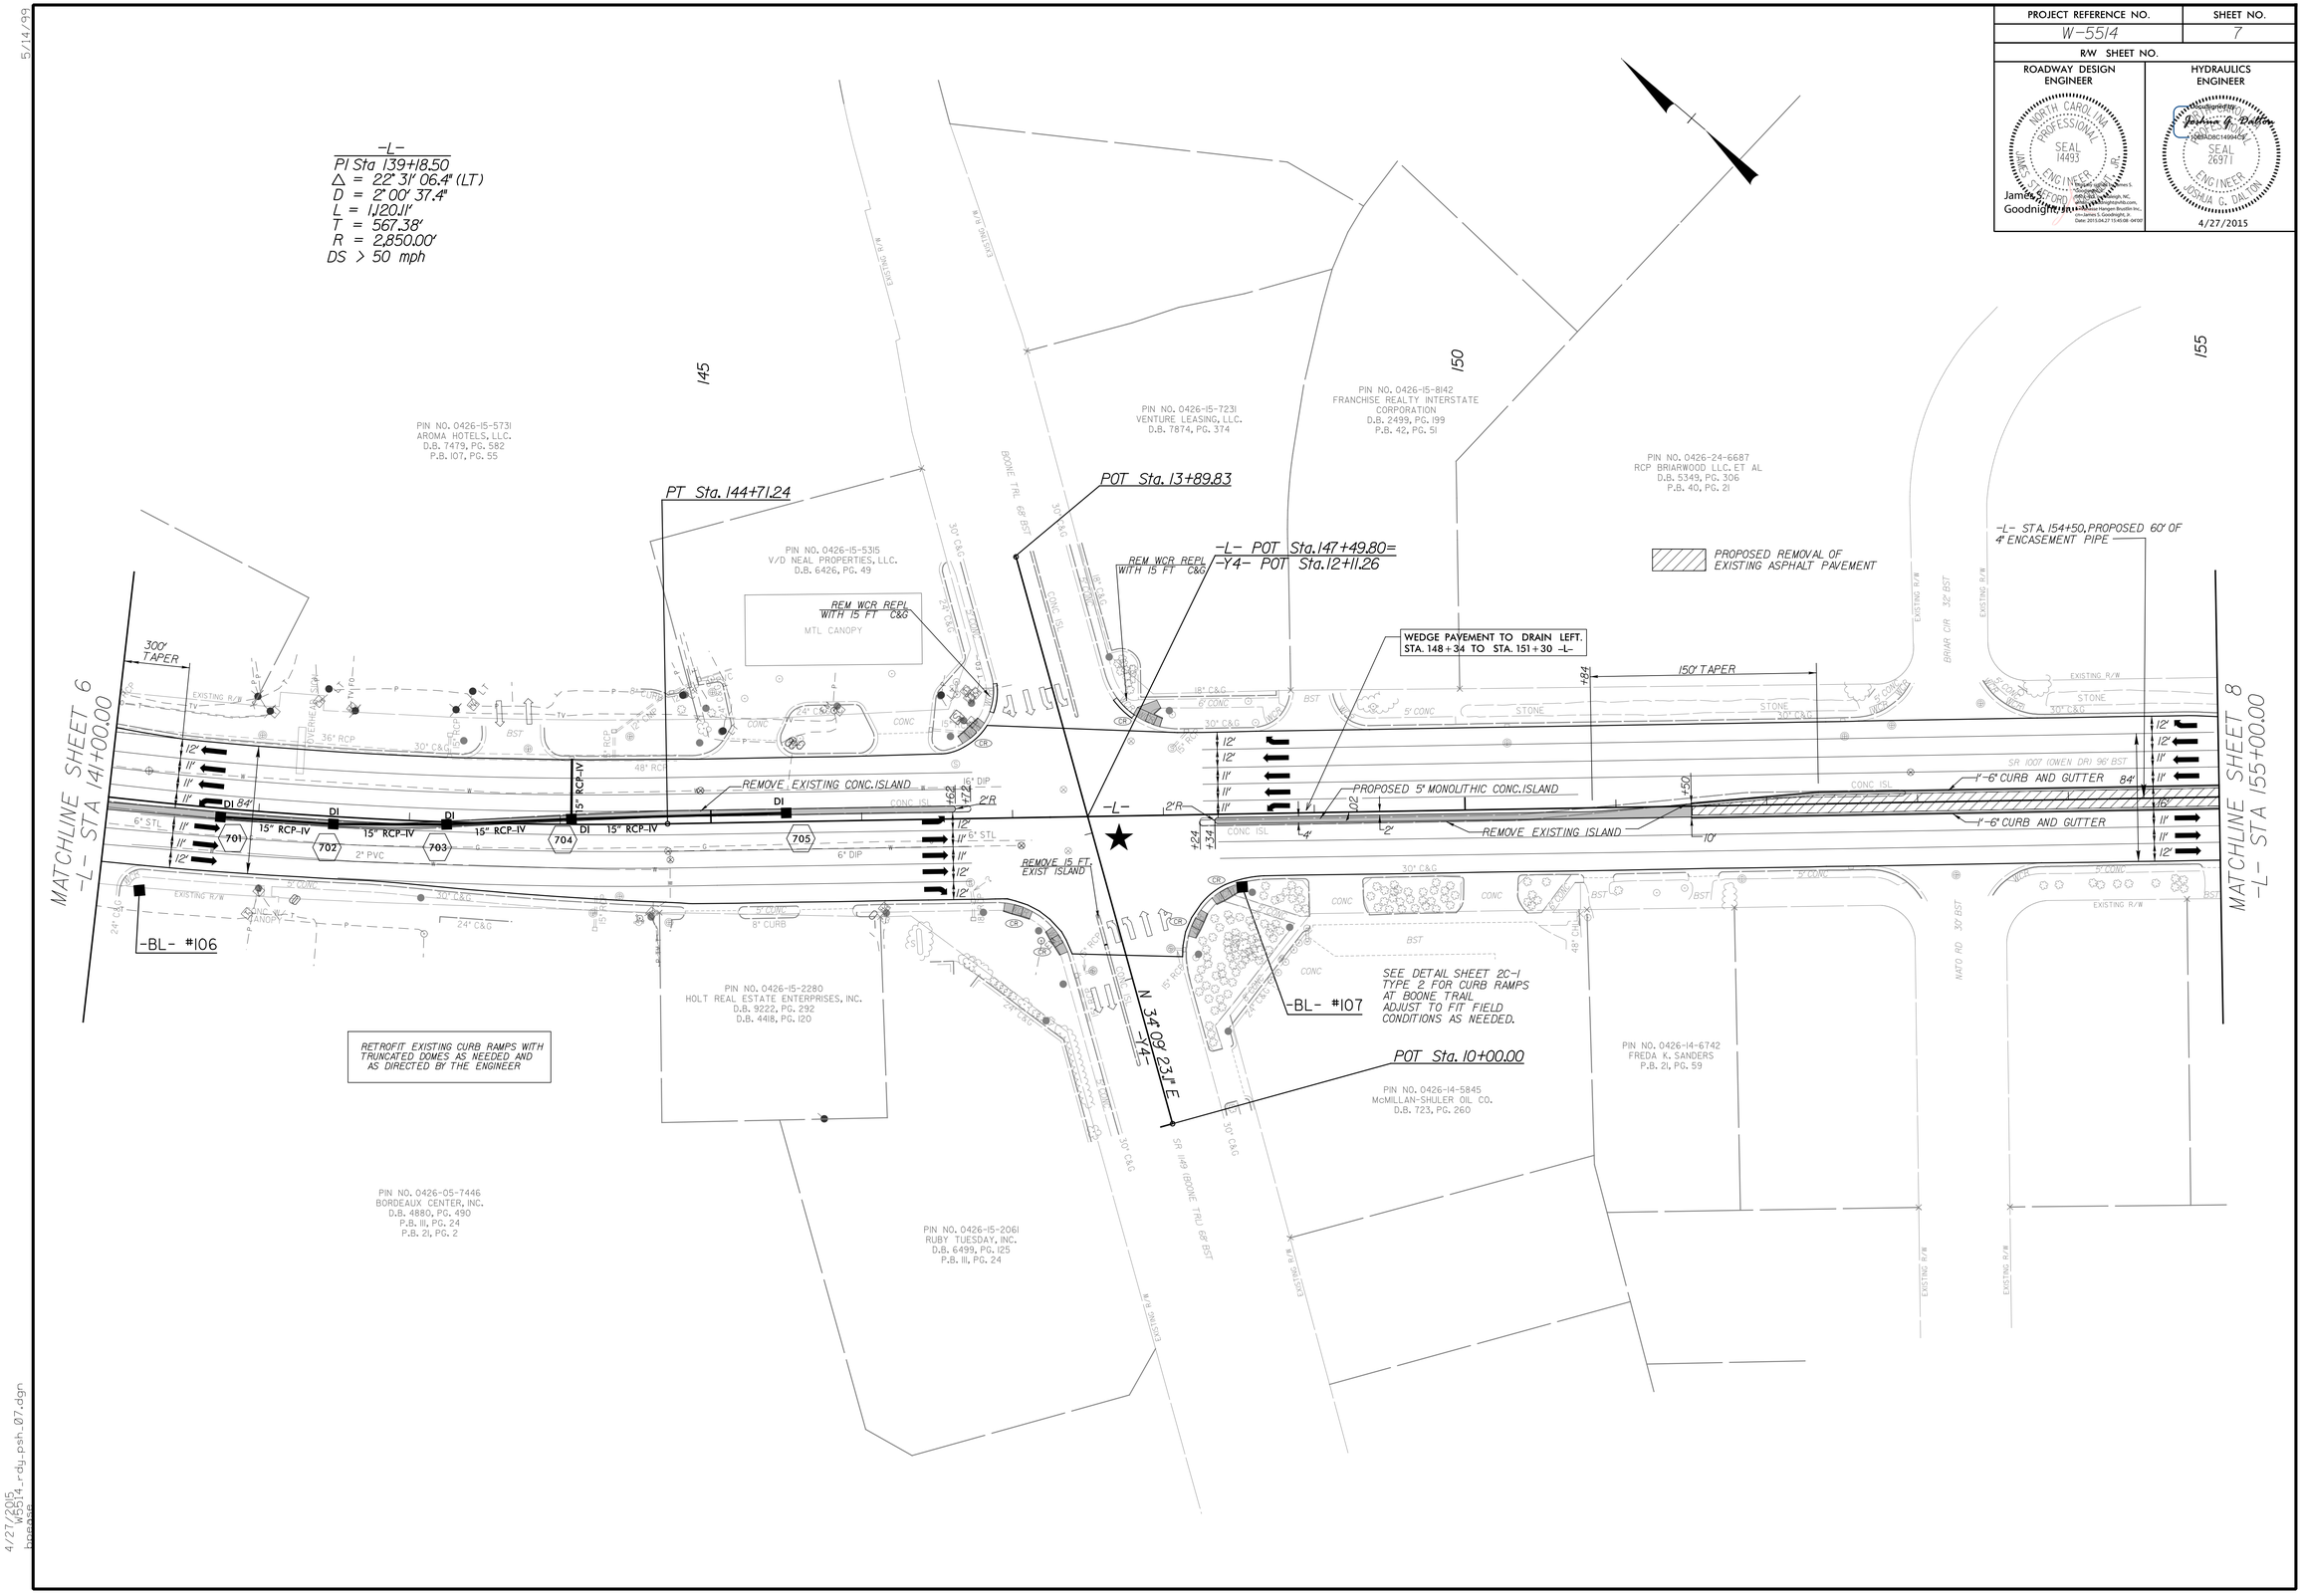

5/14/99

4/27/2015
psh_r-dy-psh_07.dgn
bpeaks