PROJECT REFERENCE NO.	SHEET NO.
W-5514	8
R/W SHEET NO.	
ROADWAY DESIGN ENGINEER	HYDRAULICS ENGINEER
James S. Goodnight, Jr.	Joshua G. Dalton

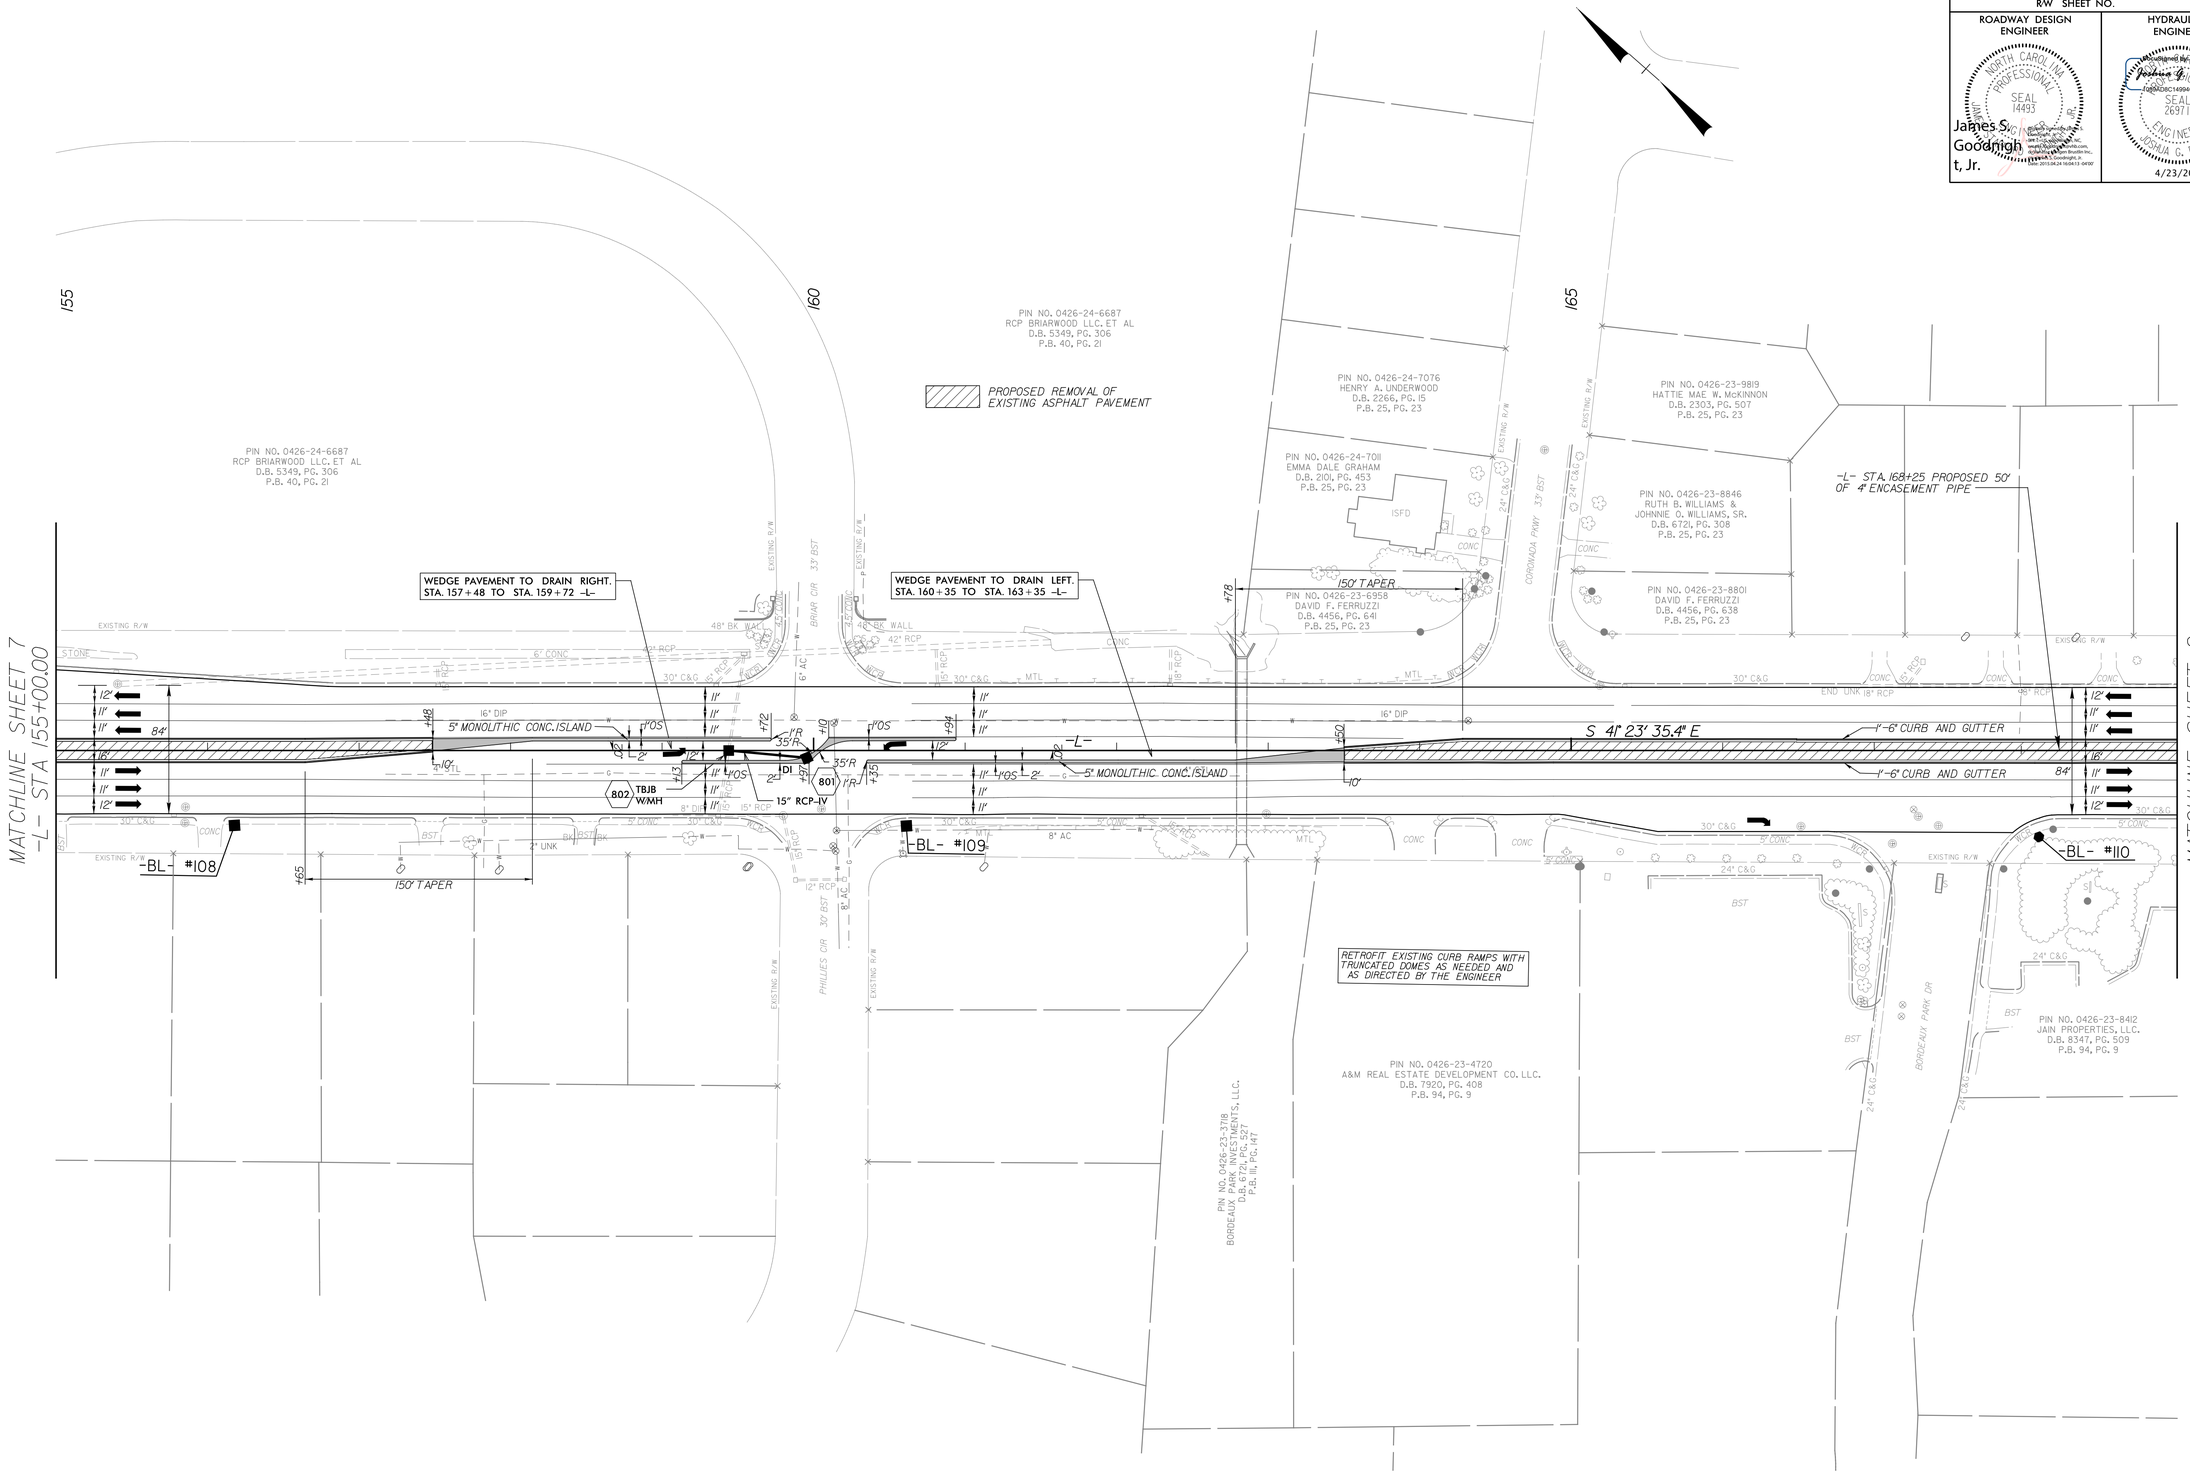

4/23/2015
bpeas
pb51_rdy_psh_08.dgn

5/14/99