PROJECT REFERENCE NO.	SHEET NO.
W-5514	9
R/W SHEET NO.	
ROADWAY DESIGN ENGINEER	HYDRAULICS ENGINEER
James S. Goodnight, Jr.	Joshua G. Dalton
	4/23/2015

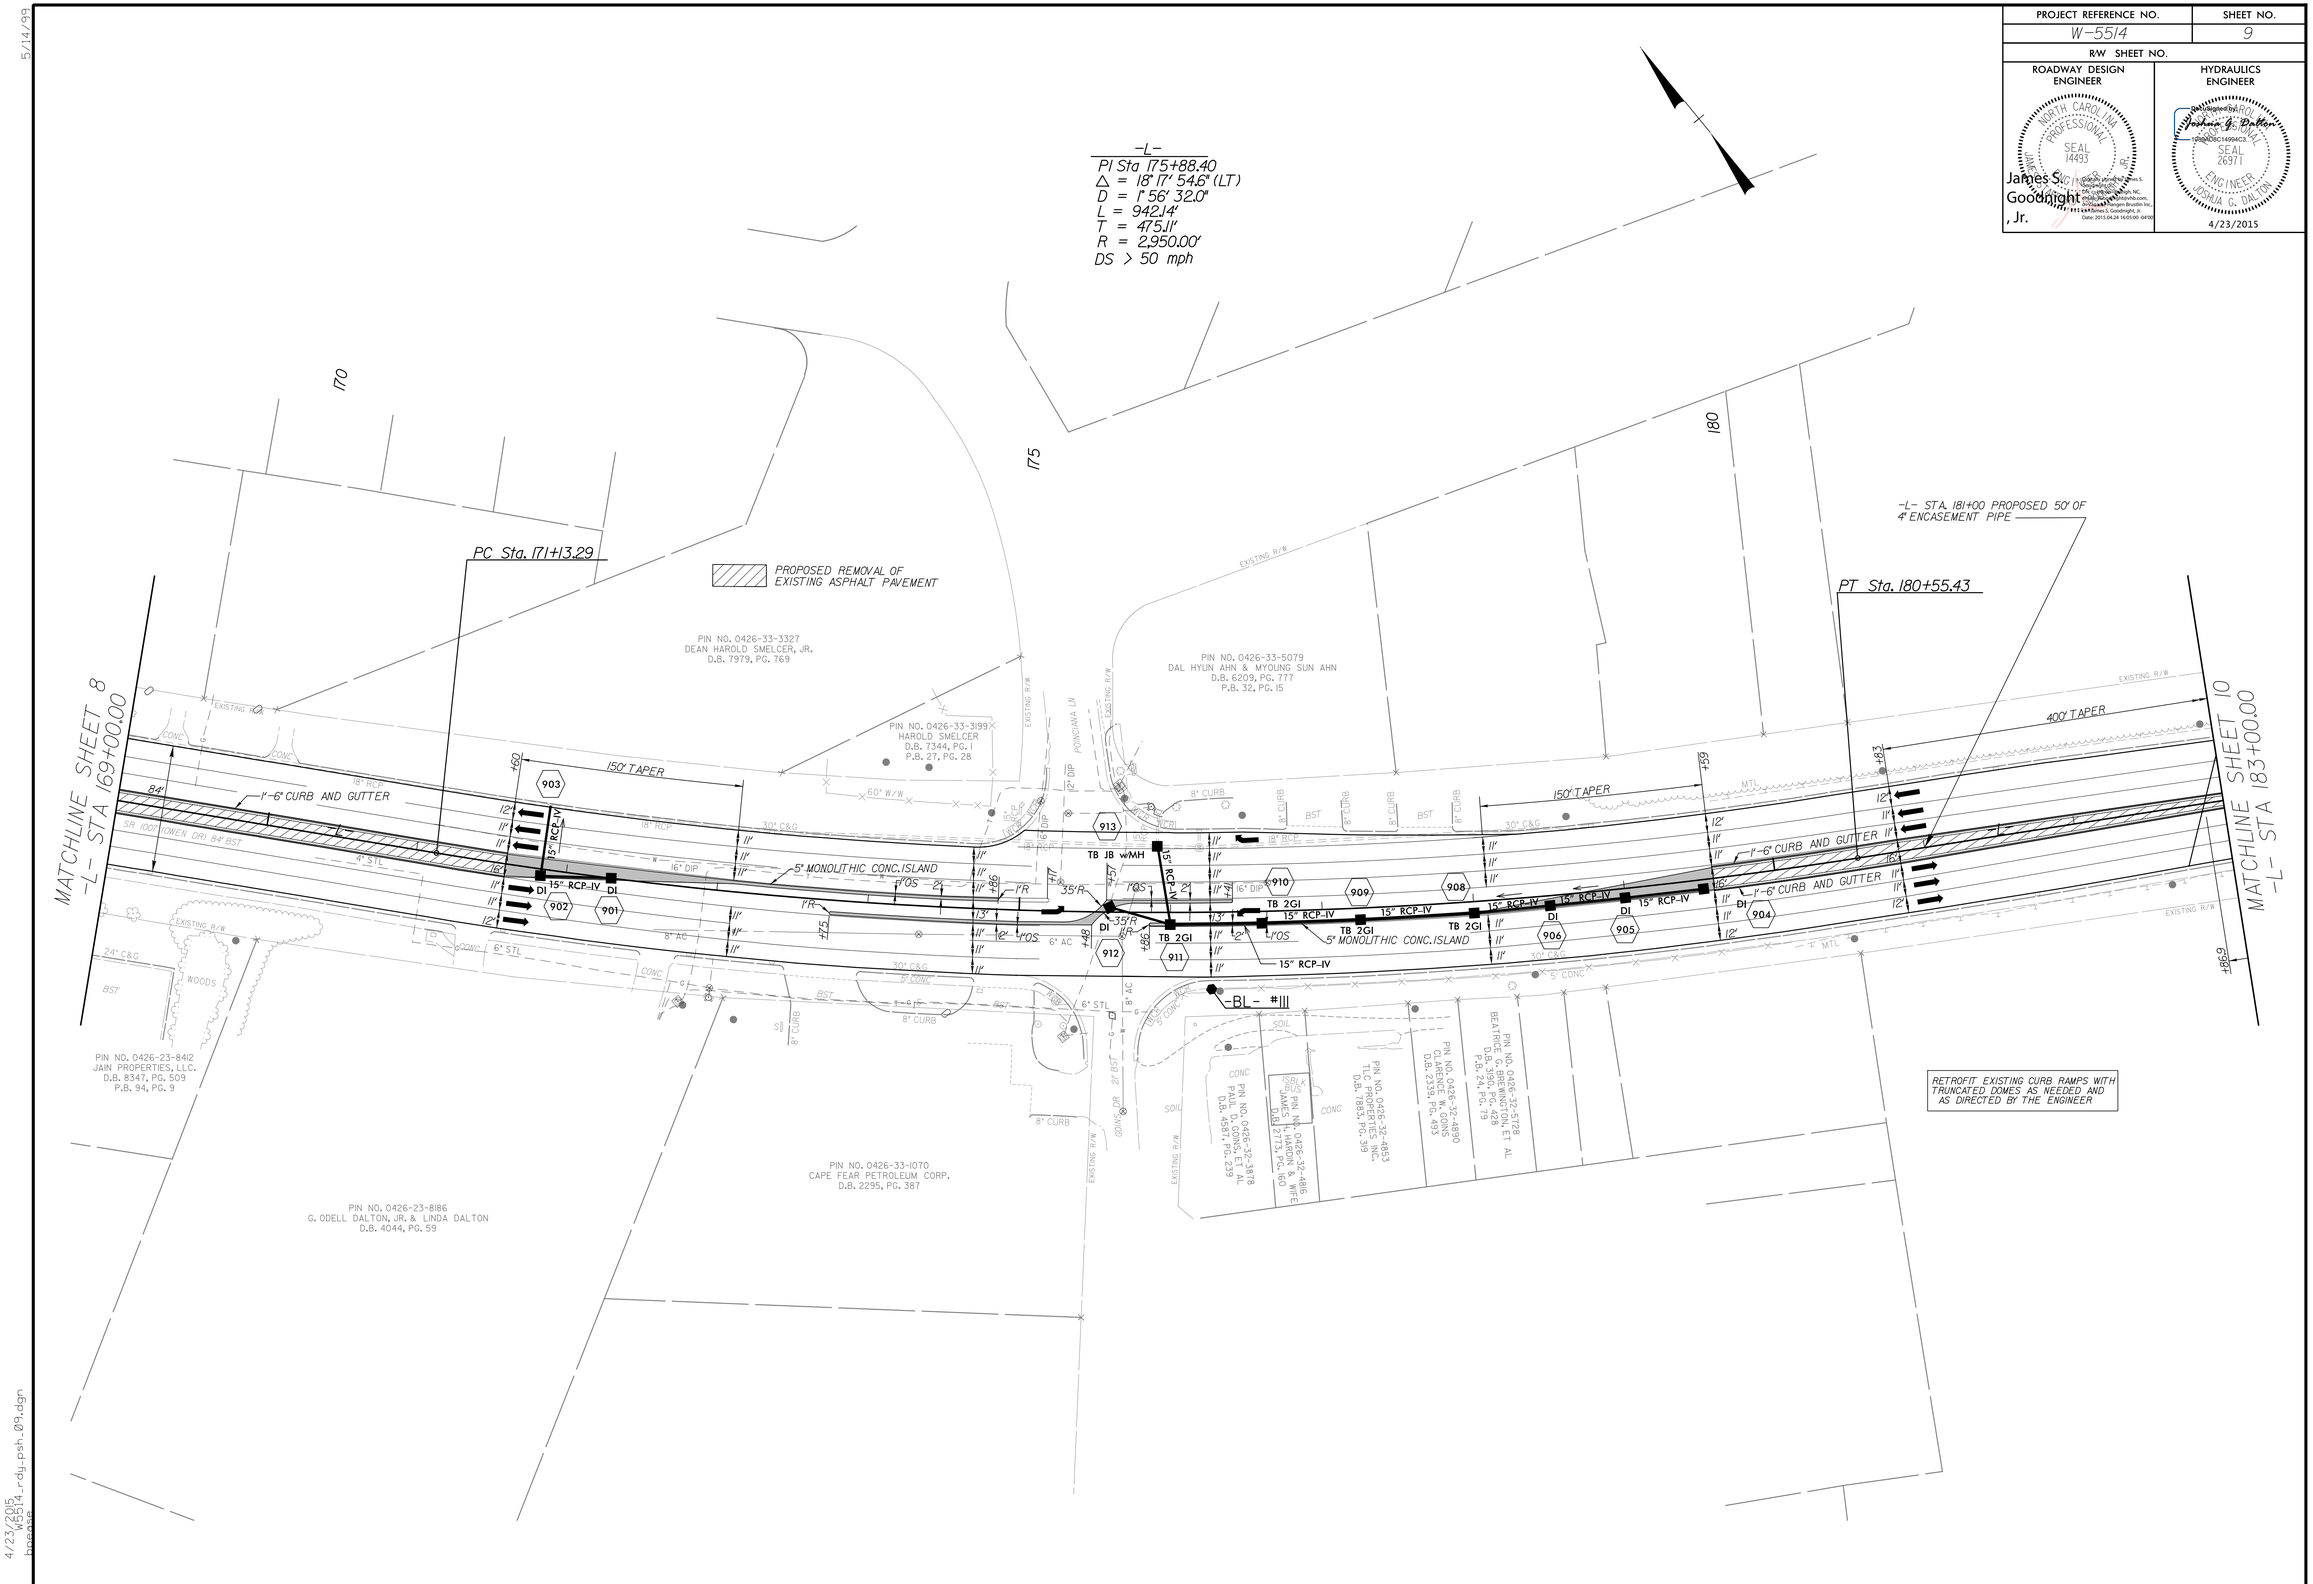

5/14/99

4/23/2015
W5514_rdy_psh_09.dgn
bpeace