PROJECT REFERENCE NO.	SHEET NO.
W-5514	PMP-11

APPROVED: Digitally signed by A. Matthew Thigpen
Date: 2015.04.29 11:14:45
DATE: -04'00'

SEAL

NORTH CAROLINA PROFESSIONAL SEAL 034343 ENGINEER A. MATTHEW THIGPEN

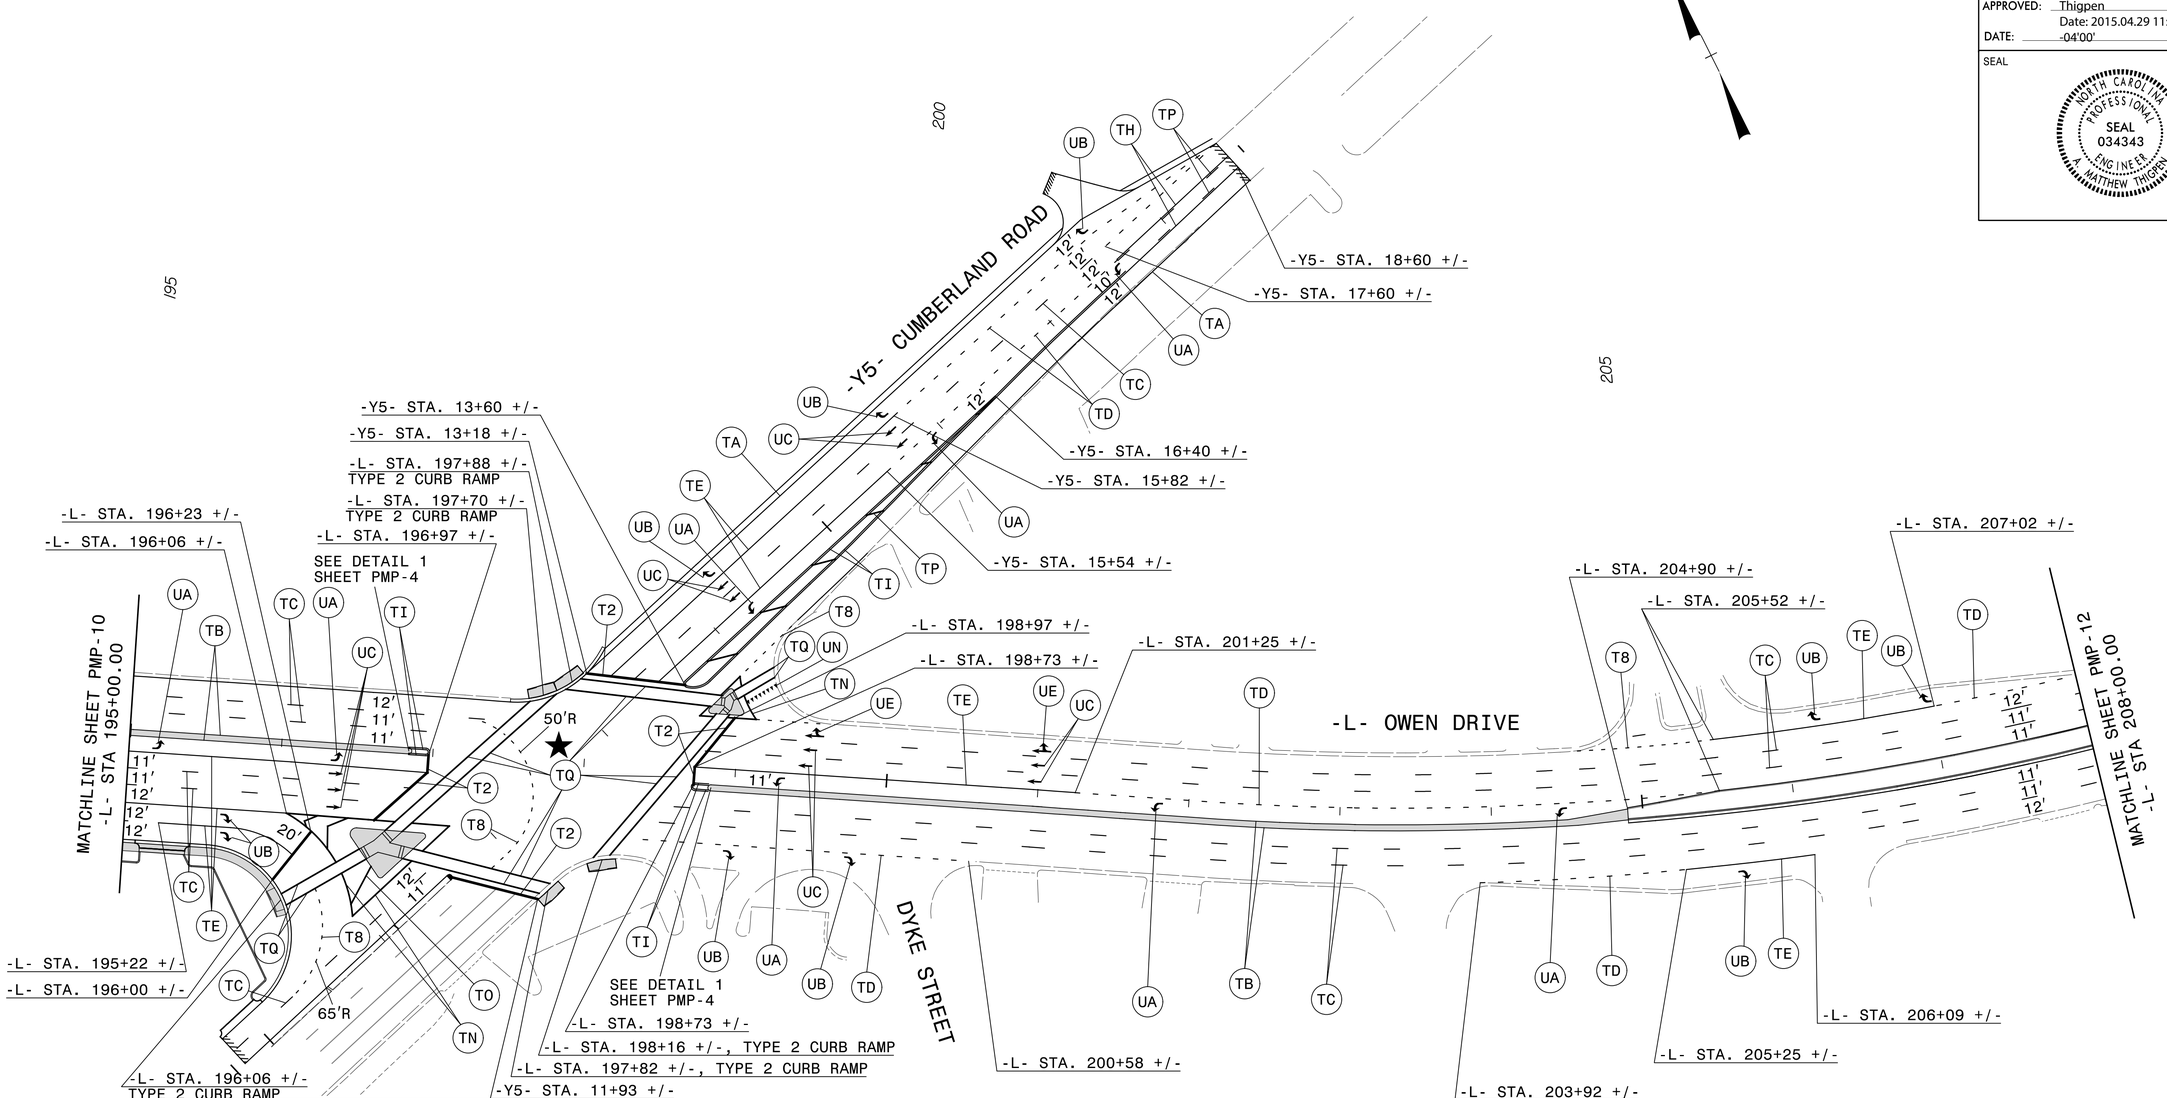

PAVEMENT MARKING SCHEDULE

SYMBOL	DESCRIPTION
T2	WHITE STOPBAR (24", 120 MIL)
T8	2FT.- 6FT./SP WHITE MINISKIP (4", 120 MIL)
TA	WHITE EDGELINE (4", 90 MIL)
TB	YELLOW EDGELINE (4", 90 MIL)
TC	10 FT. WHITE SKIP (4", 120 MIL)
TD	3FT.- 9FT./SP WHITE MINISKIP (4", 120 MIL)
TE	WHITE SOLID LANE LINE (4", 120 MIL)
TF	10 FT. YELLOW SKIP (4", 120 MIL)
TH	YELLOW SINGLE CENTER (4", 120 MIL)
TI	YELLOW DOUBLE CENTER (4", 120 MIL)
TN	WHITE GORELINE (8", 90 MIL)
TO	WHITE DIAGONAL (8", 90 MIL)
TP	YELLOW DIAGONAL (8", 90 MIL)
TQ	WHITE CROSSWALK LINE (8", 120 MIL)
UA	LEFT TURN ARROW (90 MIL)
UB	RIGHT TURN ARROW (90 MIL)
UC	STRAIGHT ARROW (90 MIL)
UE	COMBO. RIGHT/STRAIGHT ARROW (90 MIL)
UN	24" YIELD LINE TRIANGLE (90 MIL)

★ SIGNALIZED

PAVEMENT MARKING DETAIL

4/28/2015
\\Rbc-gcs\Raleigh\38286.03 NCDOT W-5514 Owen Drive\NCDOT\Traffic\TrafficControl\TCPW5514_pm_psh_11.dgn
User:thigpen