| PROJECT REFERENCE NO. | SHEET NO. |
|---|---|
| W-5514 | PMP-14 |

APPROVED: Digitally signed by A. Matthew Thigpen
Date: 2015.04.29 11:16:24 -04'00'

SEAL

NORTH CAROLINA PROFESSIONAL SEAL 034343 ENGINEER A. MATTHEW THIGPEN

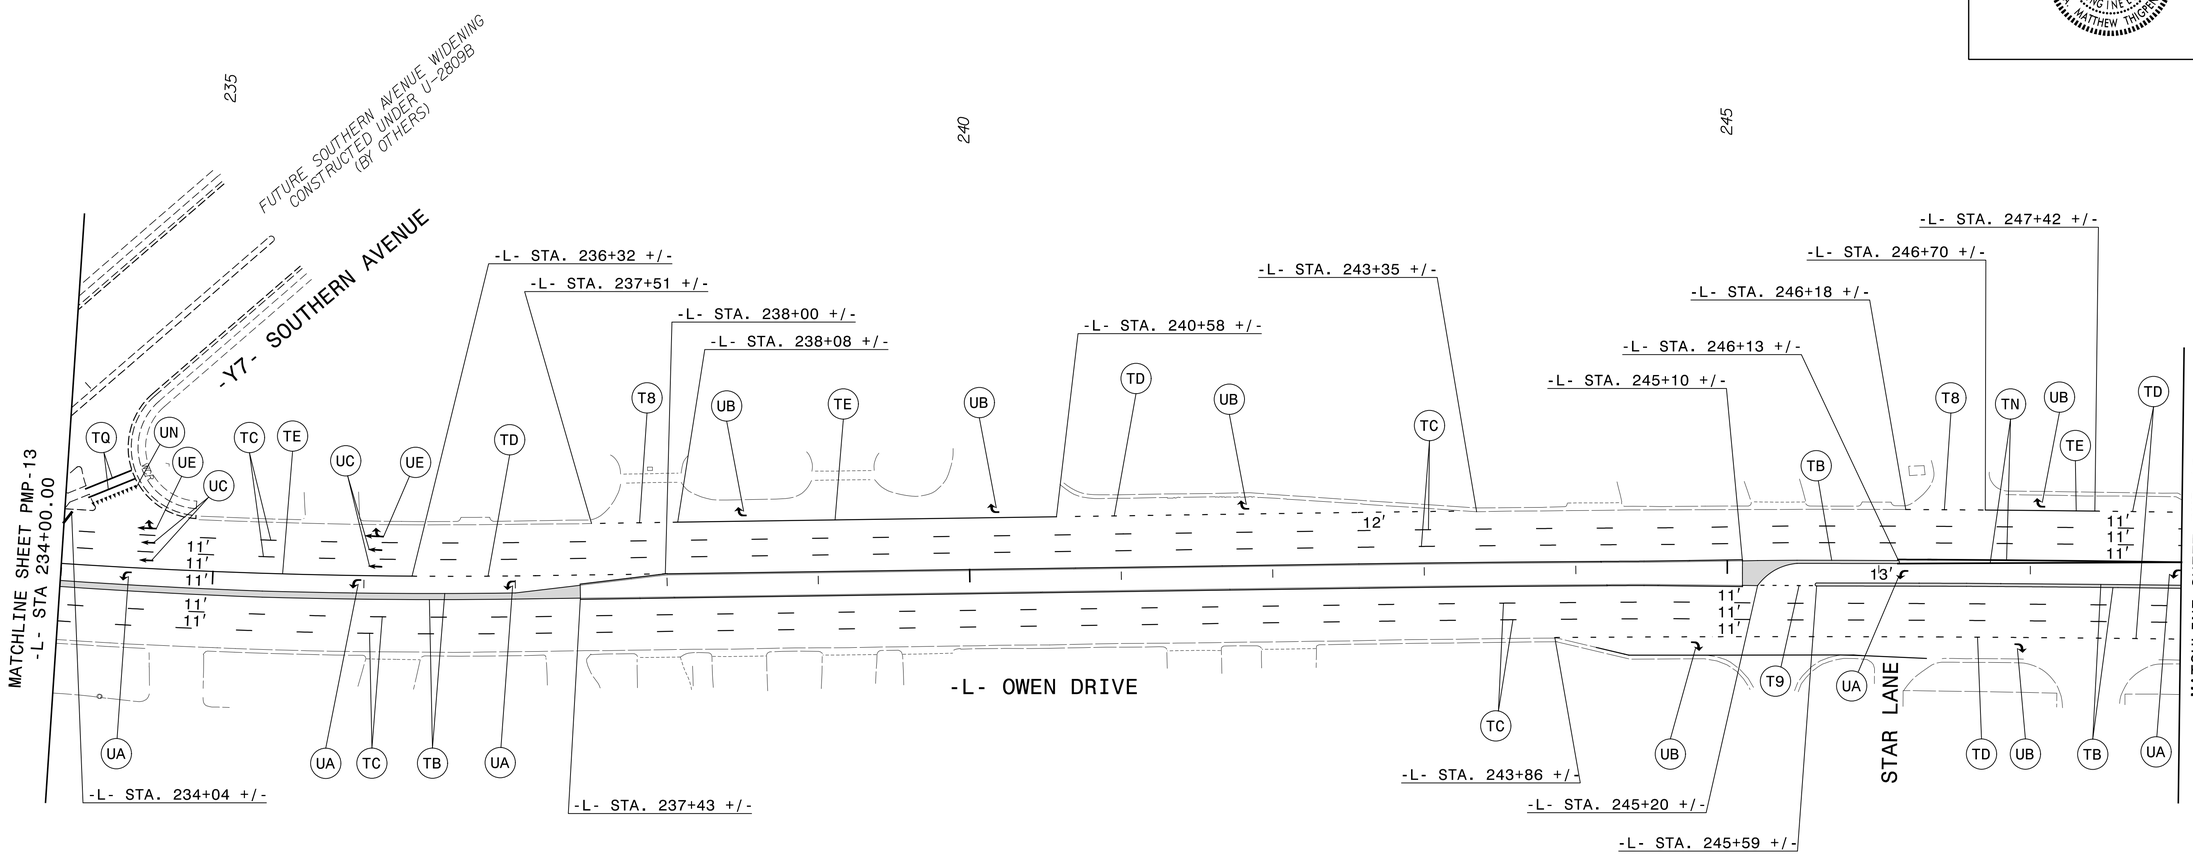


## PAVEMENT MARKING SCHEDULE

| SYMBOL | DESCRIPTION |
|---|---|
| T8 | 2FT.- 6FT./SP WHITE MINISKIP (4", 120 MIL) |
| T9 | 2FT.- 6FT./SP YELLOW MINISKIP (4", 120 MIL) |
| TA | WHITE EDGELINE (4", 90 MIL) |
| TB | YELLOW EDGELINE (4", 90 MIL) |
| TC | 10 FT. WHITE SKIP (4", 120 MIL) |
| TD | 3FT.- 9FT./SP WHITE MINISKIP (4", 120 MIL) |
| TE | WHITE SOLID LANE LINE (4", 120 MIL) |
| TI | YELLOW DOUBLE CENTER (4", 120 MIL) |
| TN | WHITE GORELINE (8", 90 MIL) |
| UA | LEFT TURN ARROW (90 MIL) |
| UB | RIGHT TURN ARROW (90 MIL) |
| UC | STRAIGHT ARROW (90 MIL) |
| UE | COMBO. RIGHT/STRAIGHT ARROW (90 MIL) |
| UN | 24" YIELD LINE TRIANGLE (90 MIL) |

# PAVEMENT MARKING DETAIL

4/29/2015
\\Pw-pw01\Raleigh\38286.03 NCDOT W-5514 Owen Drive\NCDOT\Traffic\TrafficControl\TCP\W5514_pm_psh_14.dgn
User:thigpen