DocuSign Envelope ID: 32C63656-B0DB-4A4F-9E7D-5C123DB66899

PROJ. REFERENCE NO.	SHEET NO.
R-5206	TMP-12

INSET C

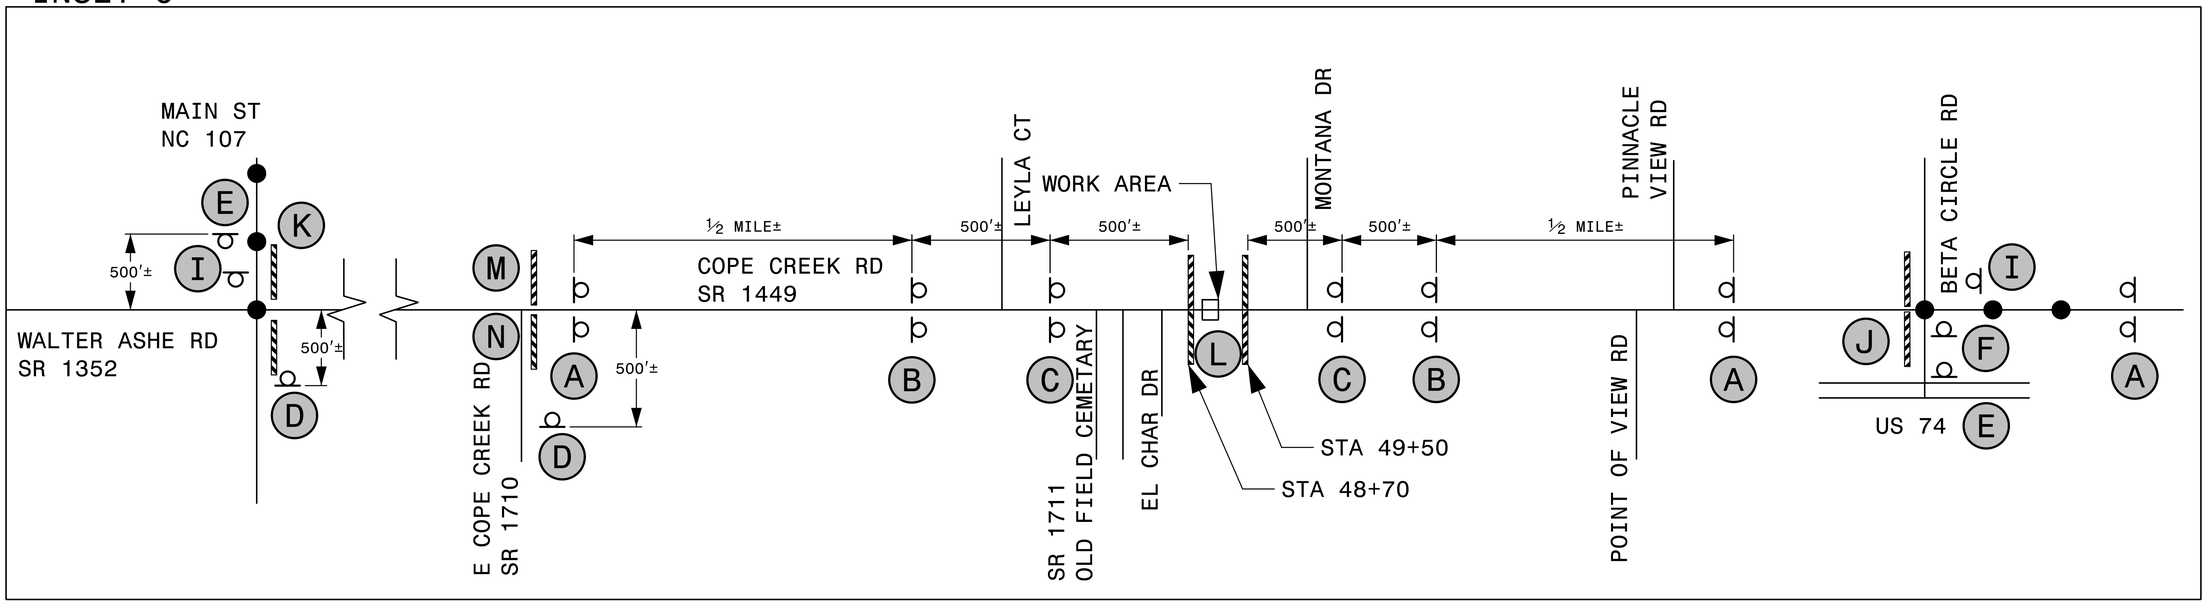

A

B

C

D

E

F

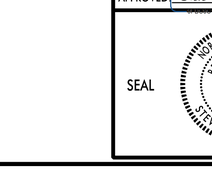

G

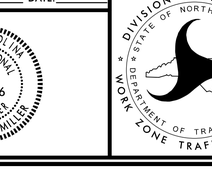

H

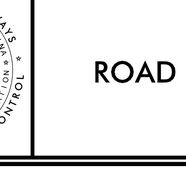

I

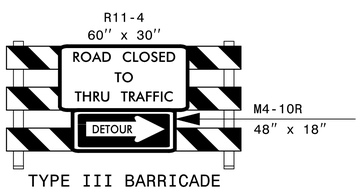

TYPE III BARRICADE

J

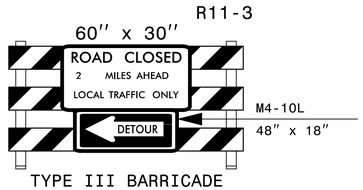

TYPE III BARRICADE

K

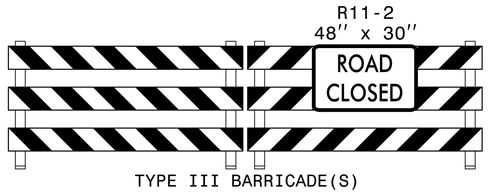

TYPE III BARRICADE(S)

L

TYPE III BARRICADE

M

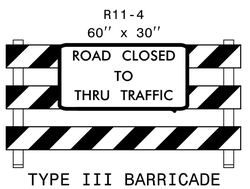

TYPE III BARRICADE

N

APPROVED: Steve Miller DATE: 6/9/2015

SEAL

NORTH CAROLINA PROFESSIONAL SEAL 037026 ENGINEER STEVEN D. MILLER

DIVISION OF HIGHWAYS
STATE OF NORTH CAROLINA
DEPARTMENT OF TRANSPORTATION
WORK ZONE TRAFFIC CONTROL

ROAD CLOSURE

5/21/2015
G:\Transportation\TR08.018.00 (Cope Creek Road)\Traffic\TrafficControl\TCP\R-5206 TMP-12.dgn
SMiller