PROJECT REFERENCE NO.	SHEET NO.
R-5206	EC-10/CONST.4

SEPI ENGINEERING & CONSTRUCTION
1025 Wade Avenue
Raleigh, NC 27605
Tel:919-789-9977
Fax:919-789-9591
License: C-2197

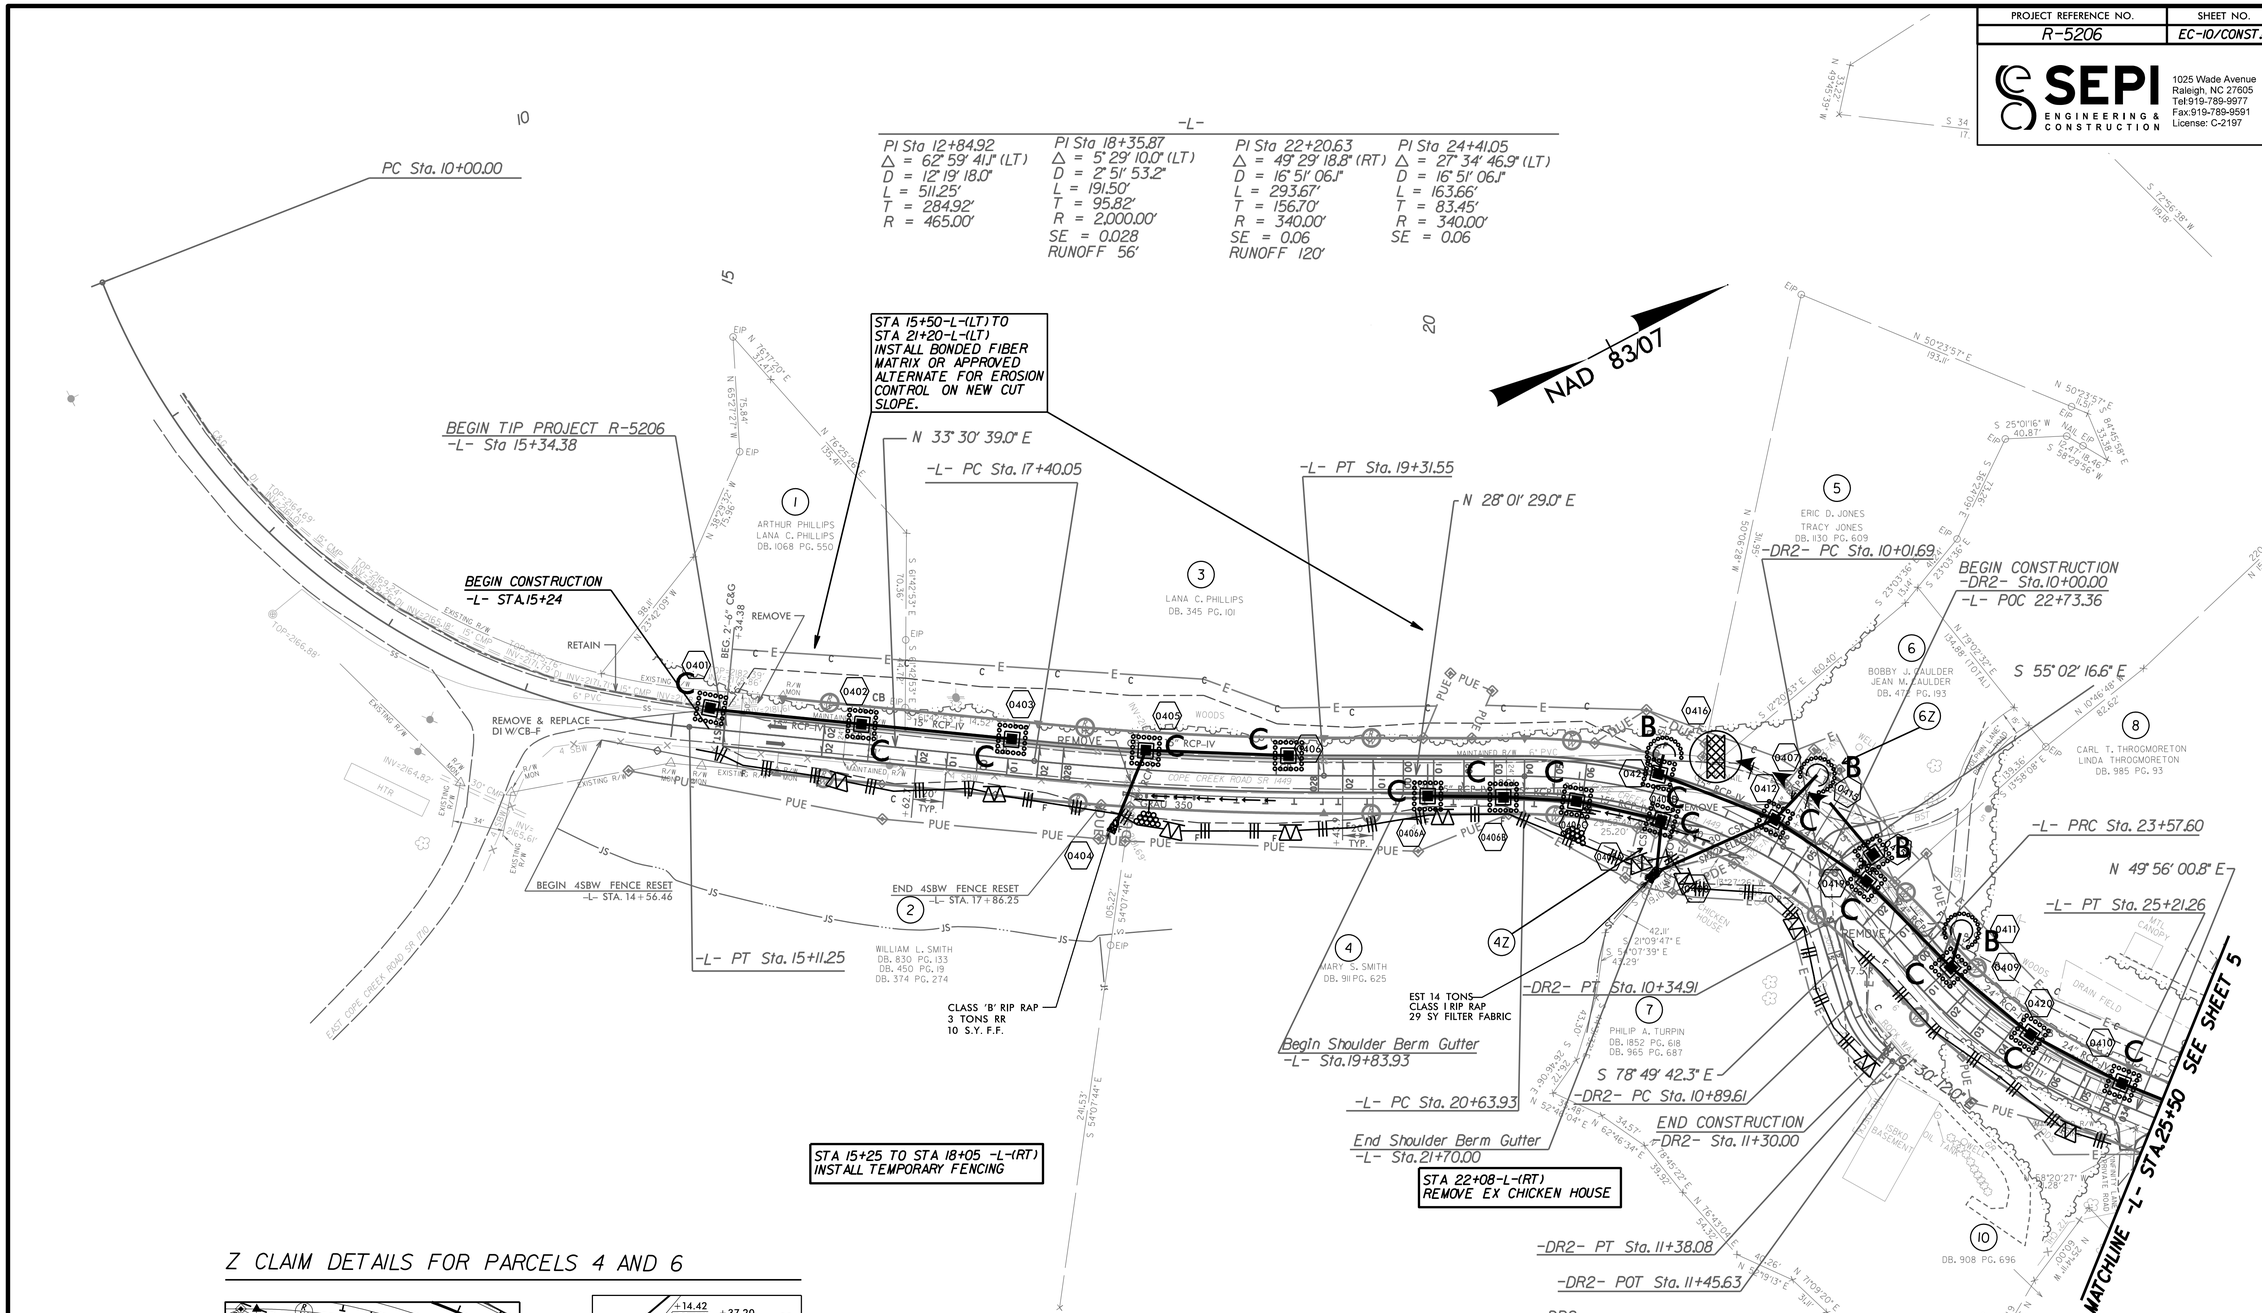

Z CLAIM DETAILS FOR PARCELS 4 AND 6

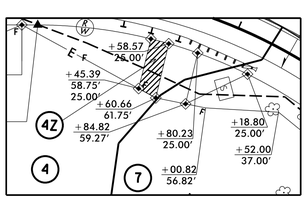

PARCELS 4 AND 7

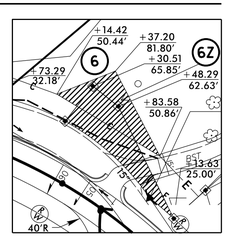

PARCEL 6

RADII AT DRIVEWAYS ARE 10' UNLESS SHOWN OTHERWISE

NOTE: SEE PLAN SHEET 9 FOR -L- PROFILE

NOTE: SEE PLAN SHEET 11 FOR -DR2- PROFILE