DocuSign Envelope ID: 32C63656-B0DB-4A4F-9E7D-5C123DB66899

PROJECT REFERENCE NO.	SHEET NO.
R-5206	UC-2

6/9/2015

NORTH CAROLINA PROFESSIONAL SEAL 025954 ENGINEER JUSTIN R. BEARD

DocuSigned by: Justin Beard

7/1/2015 8:26:40 AM

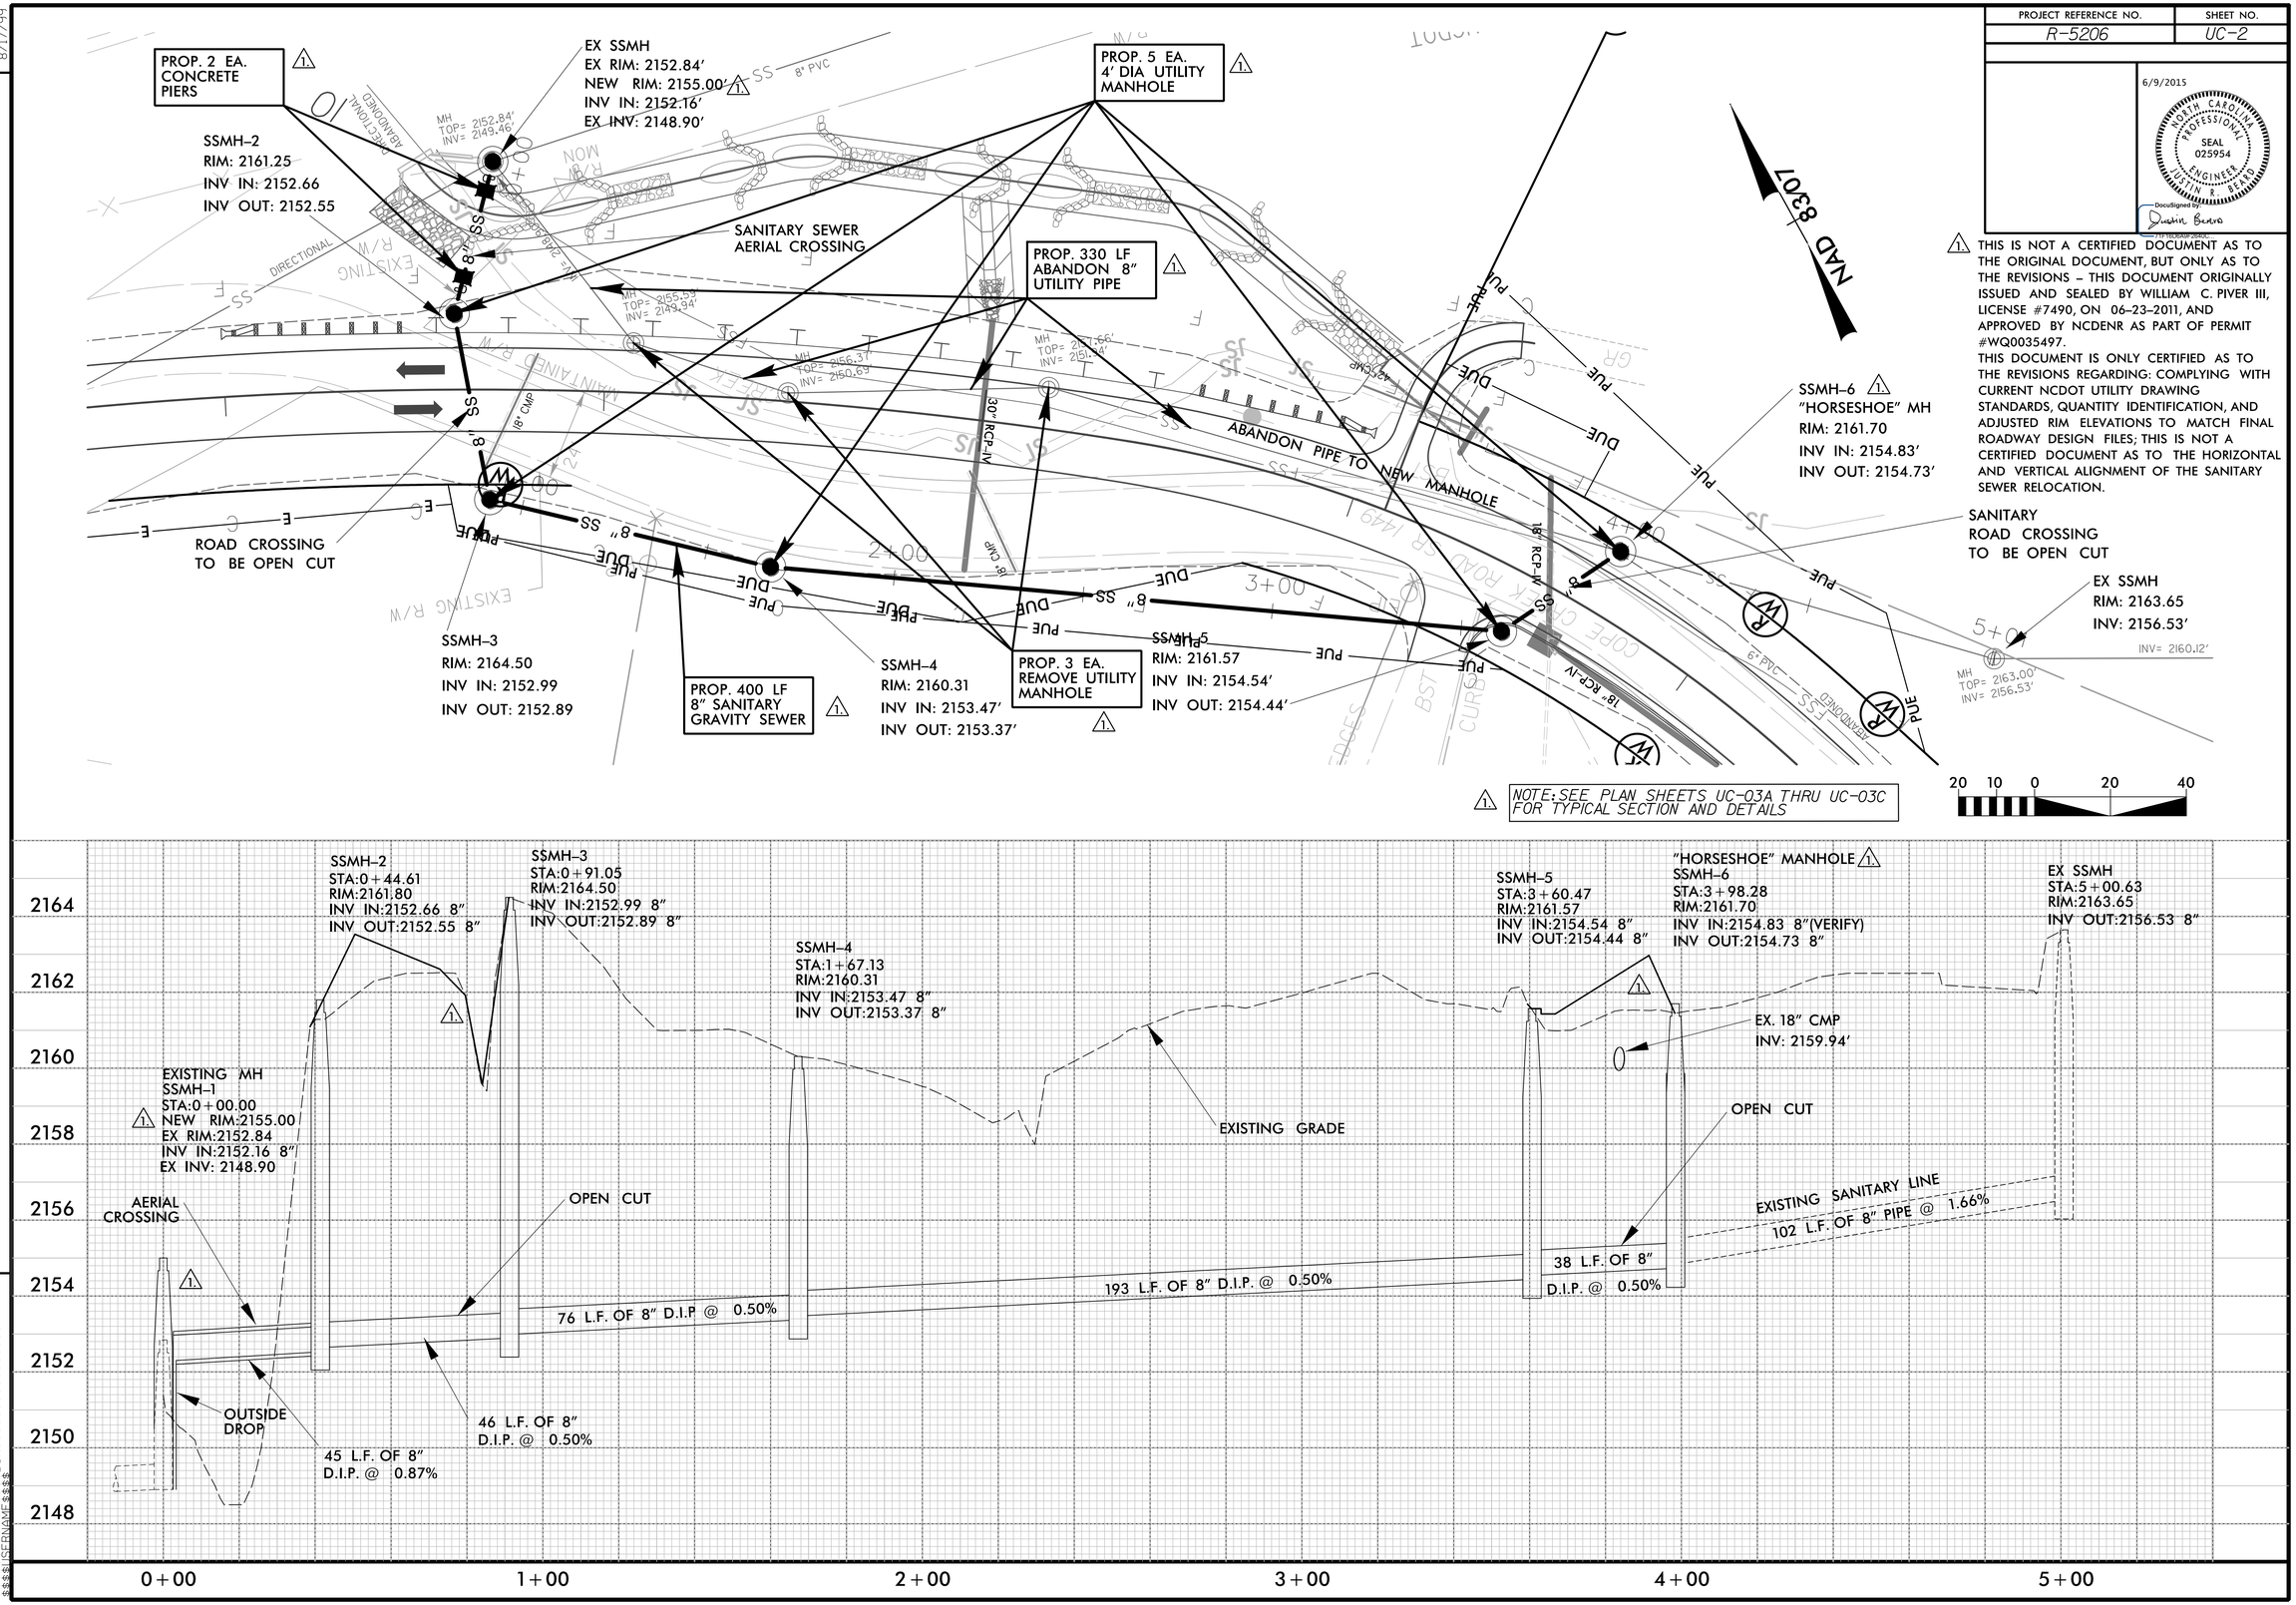

THIS IS NOT A CERTIFIED DOCUMENT AS TO THE ORIGINAL DOCUMENT, BUT ONLY AS TO THE REVISIONS – THIS DOCUMENT ORIGINALLY ISSUED AND SEALED BY WILLIAM C. PIVER III, LICENSE #7490, ON 06-23-2011, AND APPROVED BY NCDENR AS PART OF PERMIT #WQ0035497.
THIS DOCUMENT IS ONLY CERTIFIED AS TO THE REVISIONS REGARDING: COMPLYING WITH CURRENT NCDOT UTILITY DRAWING STANDARDS, QUANTITY IDENTIFICATION, AND ADJUSTED RIM ELEVATIONS TO MATCH FINAL ROADWAY DESIGN FILES; THIS IS NOT A CERTIFIED DOCUMENT AS TO THE HORIZONTAL AND VERTICAL ALIGNMENT OF THE SANITARY SEWER RELOCATION.

REVISIONS

8/17/99