8/23/99

PROJ. REFERENCE NO.	SHEET NO.
R-5206	X-6

0 2.5 5

PRELIMINARY PLANS
DO NOT USE FOR CONSTRUCTION

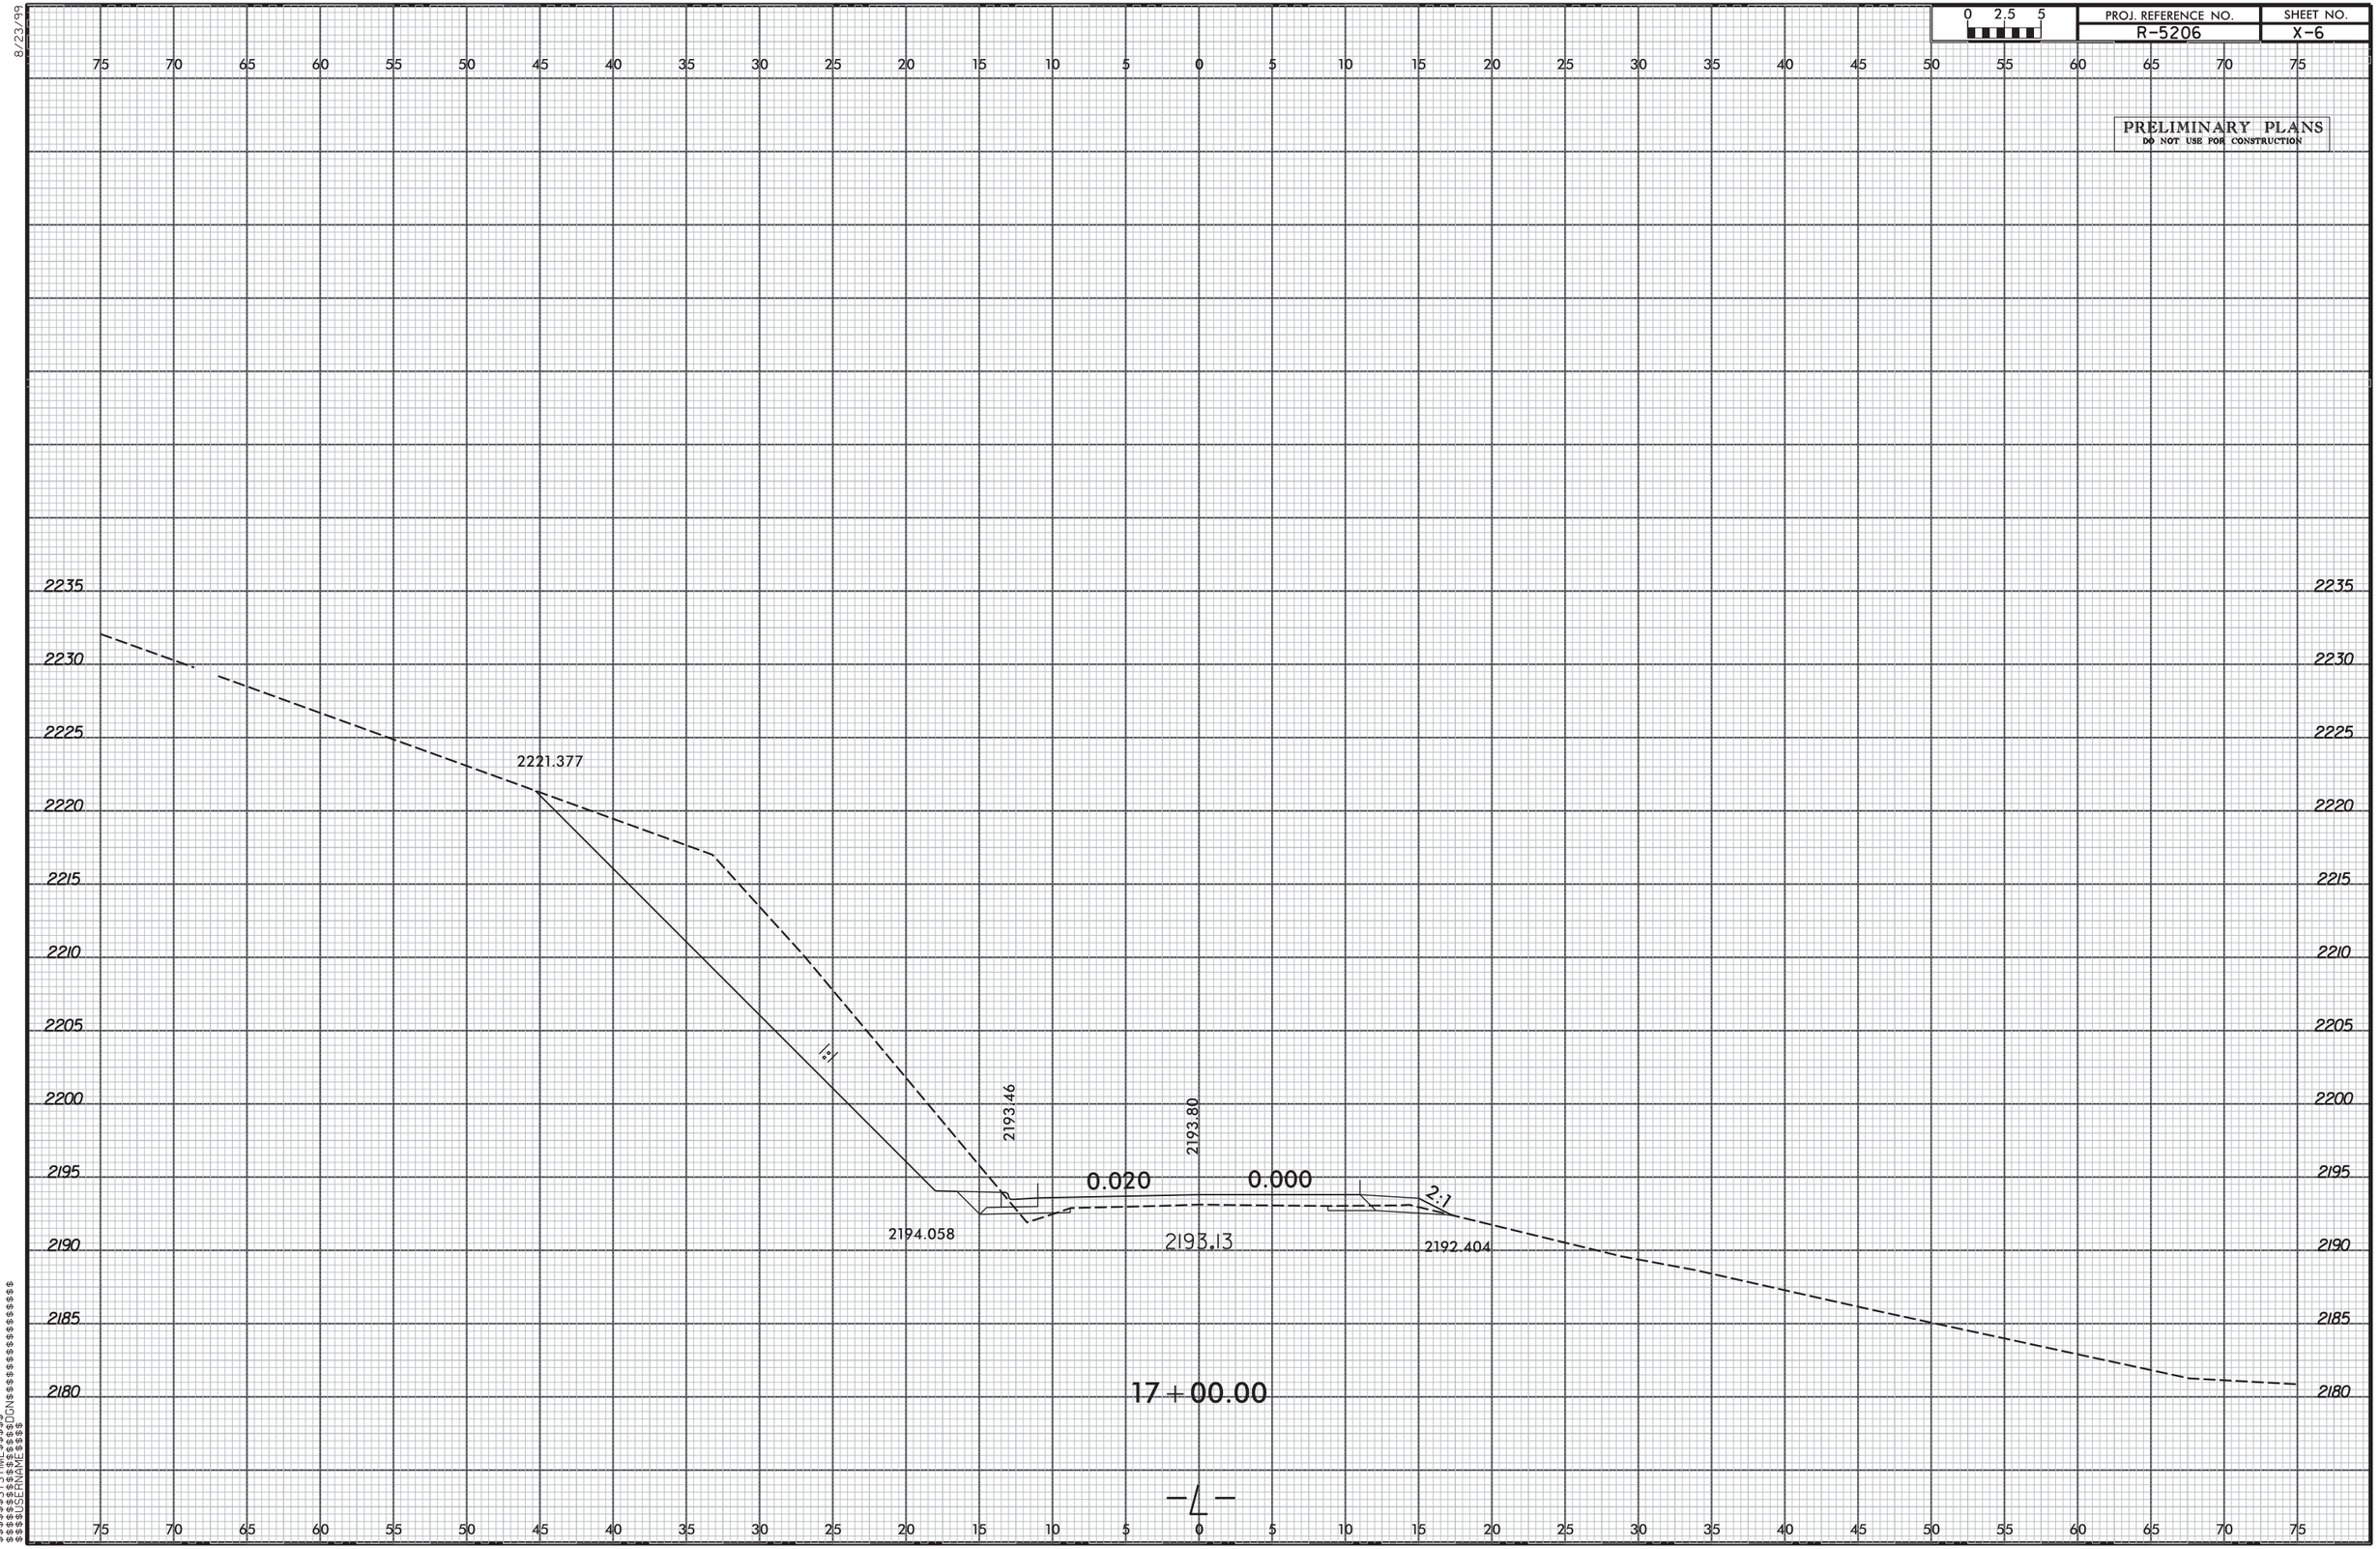

$$$$$$SYSTIME$$$$
$$$$$$SYSDATE$$$$
$$$$$$USERNAME$$$$