8/23/99

PROJ. REFERENCE NO.	SHEET NO.
R-5206	X-39

0 2.5 5

PRELIMINARY PLANS
DO NOT USE FOR CONSTRUCTION

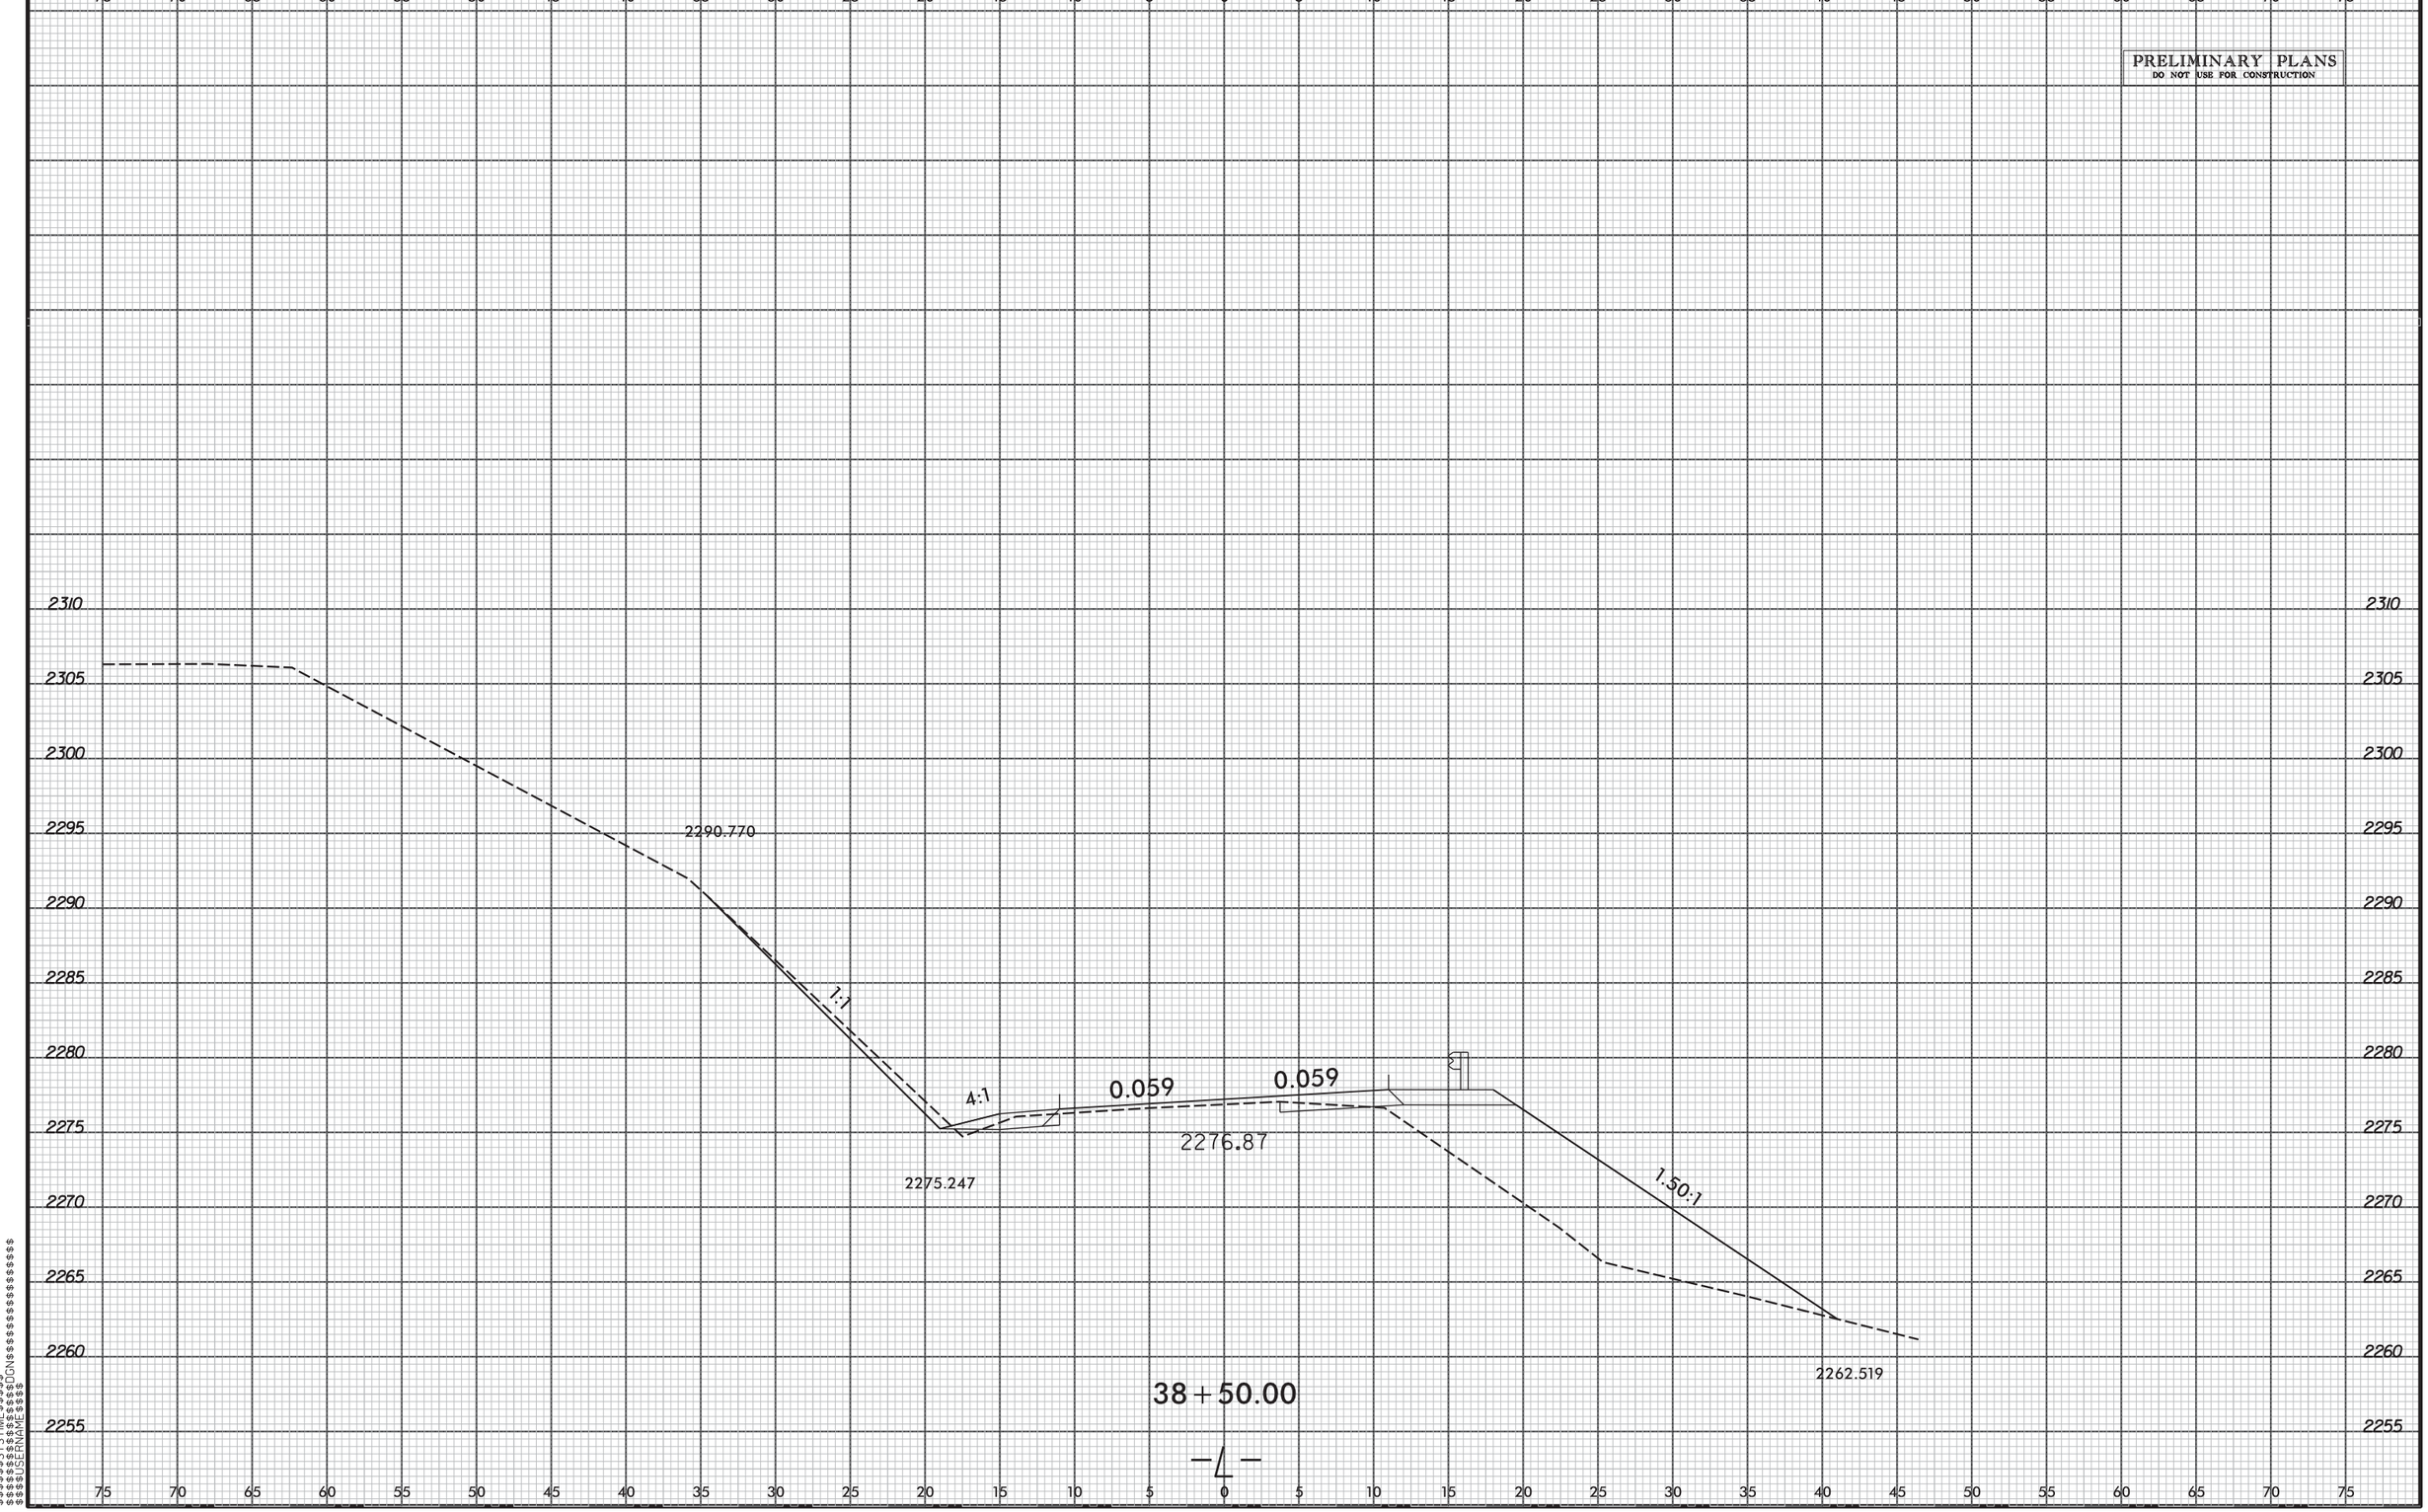

$$$$SYSTIME$$$$
$$$$DGN$$$$
$$$$USERNAME$$$$