Project: B–5136

STATE OF NORTH CAROLINA
DIVISION OF HIGHWAYS

CABARRUS COUNTY

Project No.	Sheet No.
B–5136	Sig. 1.0

LOCATION: BRIDGES 66 AND 69 OVER NORFOLK SOUTHERN RAILROAD ON US 29/US 601

TYPE OF WORK: TRAFFIC SIGNALS

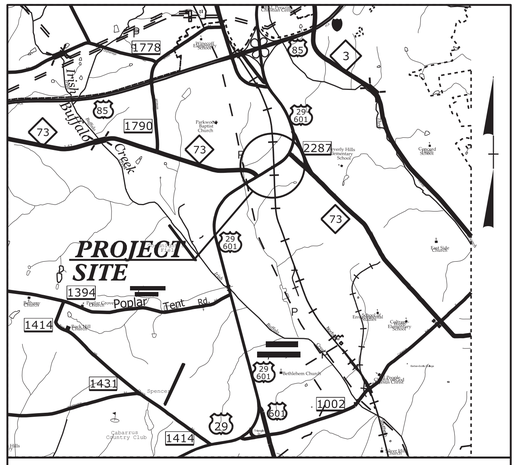

VICINITY MAP

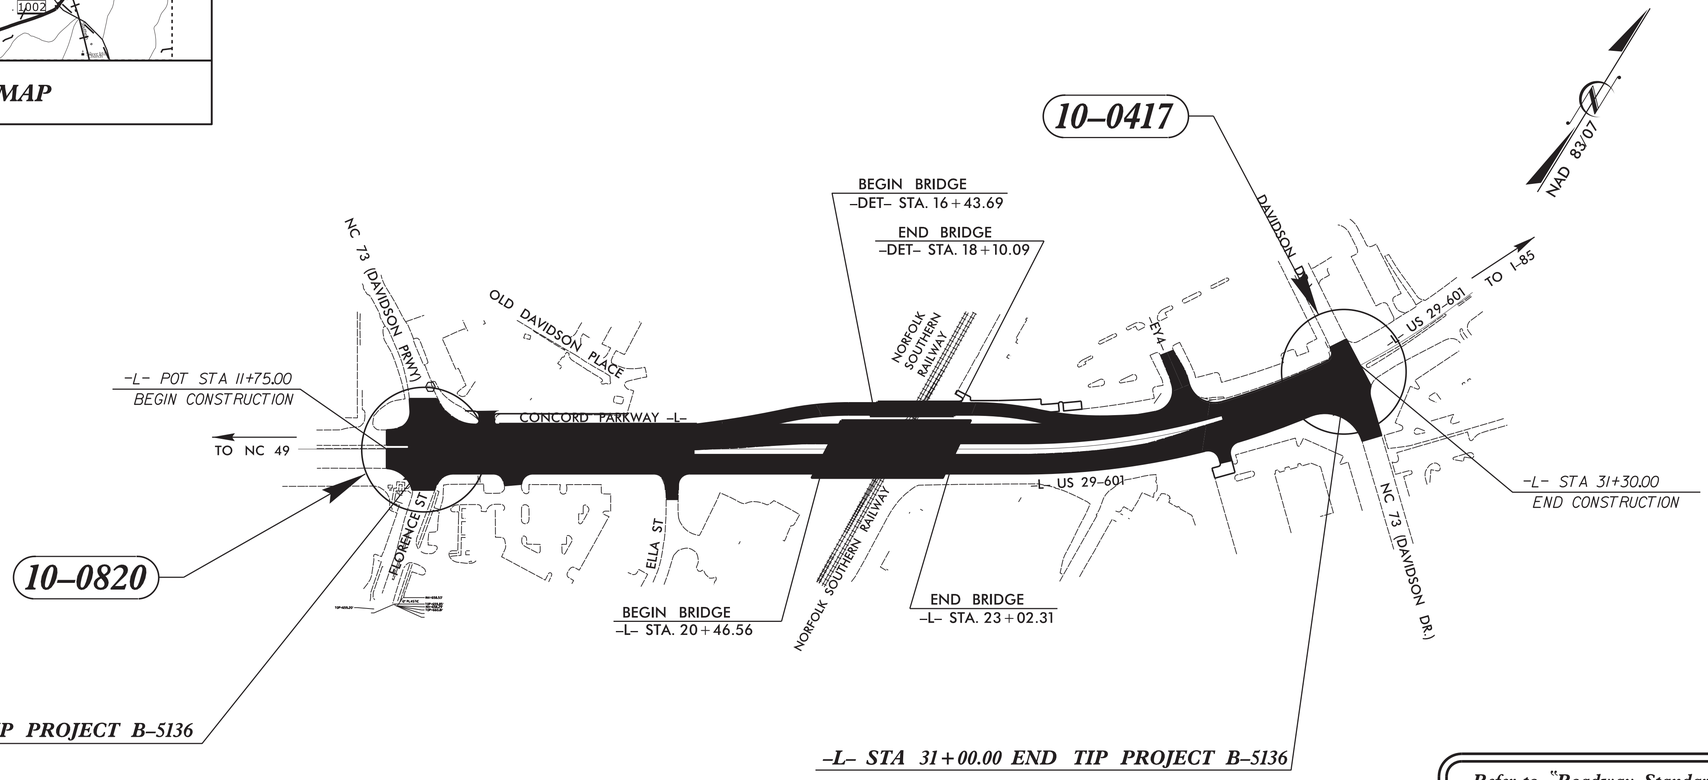

–L– STA 12+75.00 BEGIN TIP PROJECT B–5136

–L– STA 31+00.00 END TIP PROJECT B–5136

Refer to "Roadway Standard Drawings NCDOT" dated January 2012 and "Standard Specifications for Roads and Structures" dated January 2012.

Index of Plans

Sheet #	*Reference #*	*Location/Description*
Sig. 1.0	*B – 5136*	*Title Sheet*
Sig. 2.0 – 2.3	*10 – 0820 T1*	*US 29–601 /US 29–601–NC 73 (Concord Parkway North) at NC 73 (Davidson Parkway) /Florence Street*
Sig. 3.0 – 3.4	*10 – 0820 T2*	*US 29–601 /US 29–601–NC 73 (Concord Parkway North) at NC 73 (Davidson Parkway) /Florence Street*
Sig. 4.0 – 4.4	*10 – 0820 T3*	*US 29–601 /US 29–601–NC 73 (Concord Parkway North) at NC 73 (Davidson Parkway) /Florence Street*
Sig. 5.0 – 5.4	*10 – 0820 T4*	*US 29–601 /US 29–601–NC 73 (Concord Parkway North) at NC 73 (Davidson Parkway) /Florence Street*
Sig. 6.0 – 6.2	*10 – 0820*	*US 29–601 /US 29–601–NC 73 (Concord Parkway North) at NC 73 (Davidson Parkway) /Florence Street*
Sig. 7.0 – 7.3	*10 – 0417 T1*	*US 29–601 /NC 73 (Concord Parkway North) at NC 73 (Davidson Drive) /Davidson Drive*
Sig. 8.0 – 8.3	*10 – 0417 T2*	*US 29–601 /NC 73 (Concord Parkway North) at NC 73 (Davidson Drive) /Davidson Drive*
Sig. 9.0 – 9.3	*10 – 0417 T3*	*US 29–601 /NC 73 (Concord Parkway North) at NC 73 (Davidson Drive) /Davidson Drive*
Sig. 10.0 – 10.3	*10 – 0417 T4*	*US 29–601 /NC 73 (Concord Parkway North) at NC 73 (Davidson Drive) /Davidson Drive*
Sig. 11.0 – 11.1	*10 – 0417*	*US 29–601 /NC 73 (Concord Parkway North) at NC 73 (Davidson Drive) /Davidson Drive*

INTELLIGENT TRANSPORTATION AND SIGNALS UNIT

Contacts:

Greg A. Fuller, PE – State ITS and Signals Engineer
Timothy J. Williams, PE – Western Region Signals Engineer
John T. Rowe, Jr., PE – Signal Equipment Design Engineer

Prepared in the Office of:
DIVISION OF HIGHWAYS
TRANSPORTATION MOBILITY AND SAFETY DIVISION

750 N. Greenfield Parkway, Garner, NC 27529

05-JAN-2015 12:21
R:\Traffic Signals\Design\Titlesheet\B5136_Signals_tsh.dgn
mmahoney