PROJECT REFERENCE NO.	SHEET NO.
B-5105	2A-2

ROADWAY DESIGN ENGINEER

NORTH CAROLINA PROFESSIONAL SEAL 18903 ENGINEER GREGORY E. BREW

5/20/2015

PAVEMENT DESIGN ENGINEER

NORTH CAROLINA PROFESSIONAL SEAL 039819 ENGINEER LEONYA T. HEYWARD

5/20/2015

PAVEMENT SCHEDULE	
C1	1.5" S9.5B
C2	3" S9.5B
D1	4" I19.0B
E1	5" B25.0B
R1	2'-6" C&G
R2	1'-6" C&G
R3	CONC. ISLAND
S	CONC. SIDEWALK
T	EARTH MATERIAL
U	EXIST. PAVEMENT
W	WEDGING

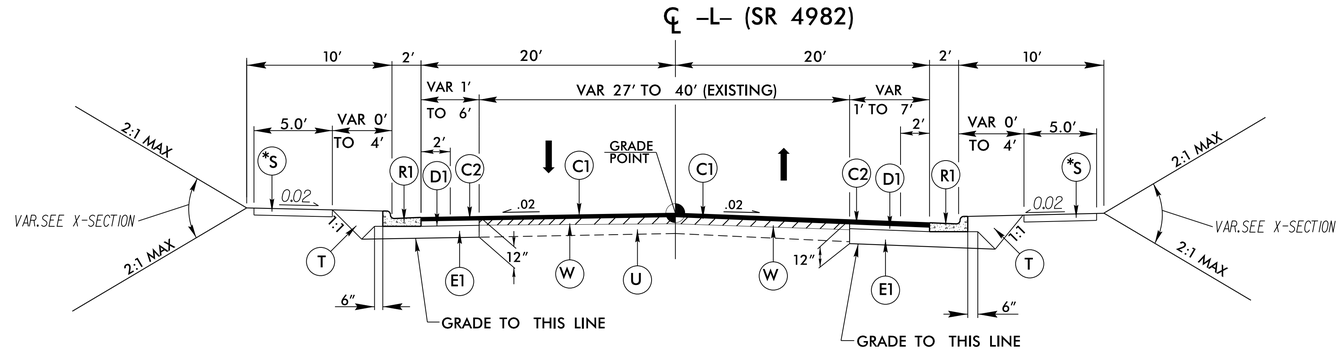

TYPICAL SECTION NO. 2

-L- STA 14+00.00 TO 18+50.00

-L- STA 22+50.00 TO 25+00.00

-L- STA 25+00.00 TO 25+25.00, TRANSITION FROM T.S. 2 TO EXIST.

* SEE PLANS FOR SIDEWALK LOCATION

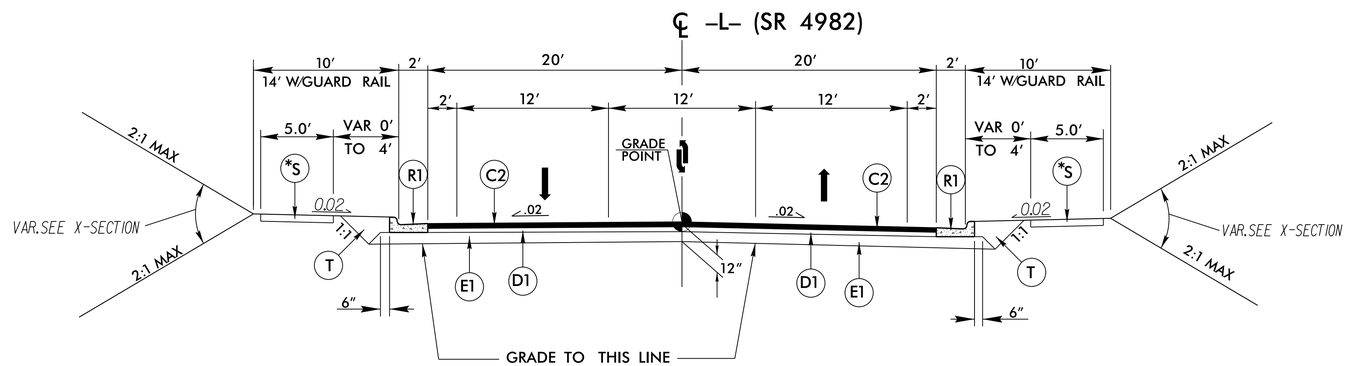

TYPICAL SECTION NO. 3

-L- STA. 18+50.00 TO 19+18.00 (BEGIN BRIDGE)

-L- STA. 20+98.00 (END BRIDGE) TO 22+50.00

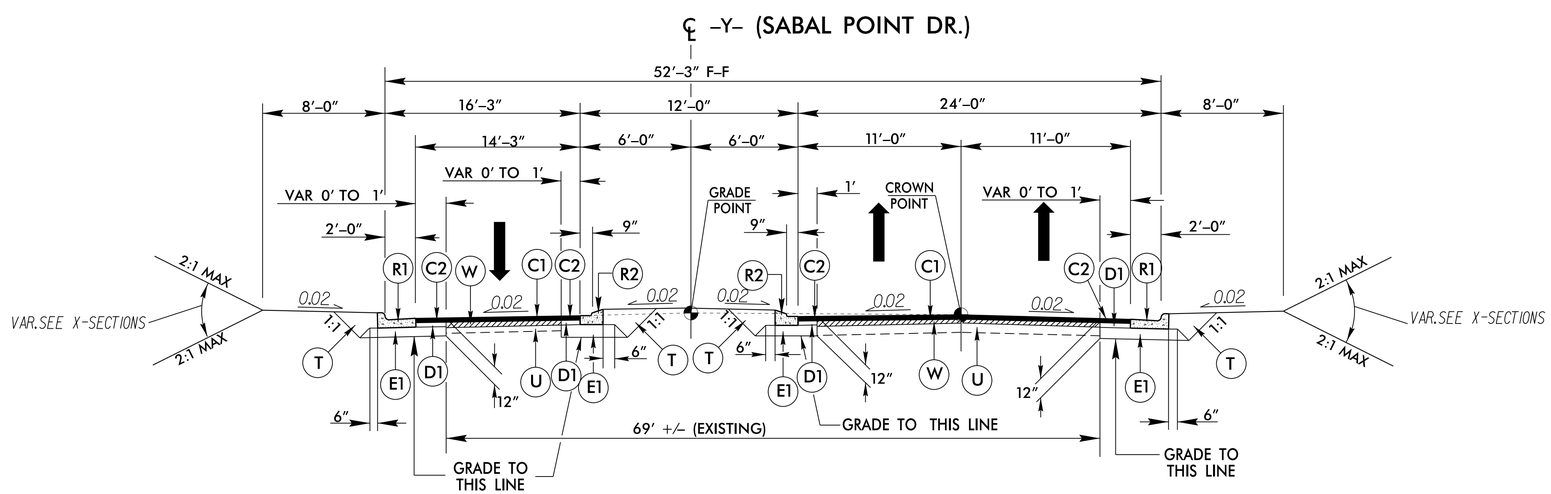

TYPICAL SECTION NO. 4

-Y- STA. 11+25.00 TO 11+75.00

6/2/99

18-MAY-2015 14:02
R:\Roadway\Proj\B5105_Rdy_typ.dgn
$$$$USERNAME$$$$