0400DEL_P30

DCN

PROJECT REFERENCE NO.	SHEET NO.
U-5008	9

ROADWAY DESIGN ENGINEER
3/5/2015
NORTH CAROLINA PROFESSIONAL SEAL 014978 ENGINEER STEVEN L. THOMAS
DocuSigned by: Steven L. Thomas

HYDRAULICS ENGINEER
3/5/2015
NORTH CAROLINA PROFESSIONAL SEAL 012786 ENGINEER STEVEN M. BONDOR
DocuSigned by: Steven Bondor

SEPI ENGINEERING & CONSTRUCTION
1025 Wade Avenue
Raleigh, NC 27605
Tel:919-789-9977
Fax:919-789-9591
License: C-2197

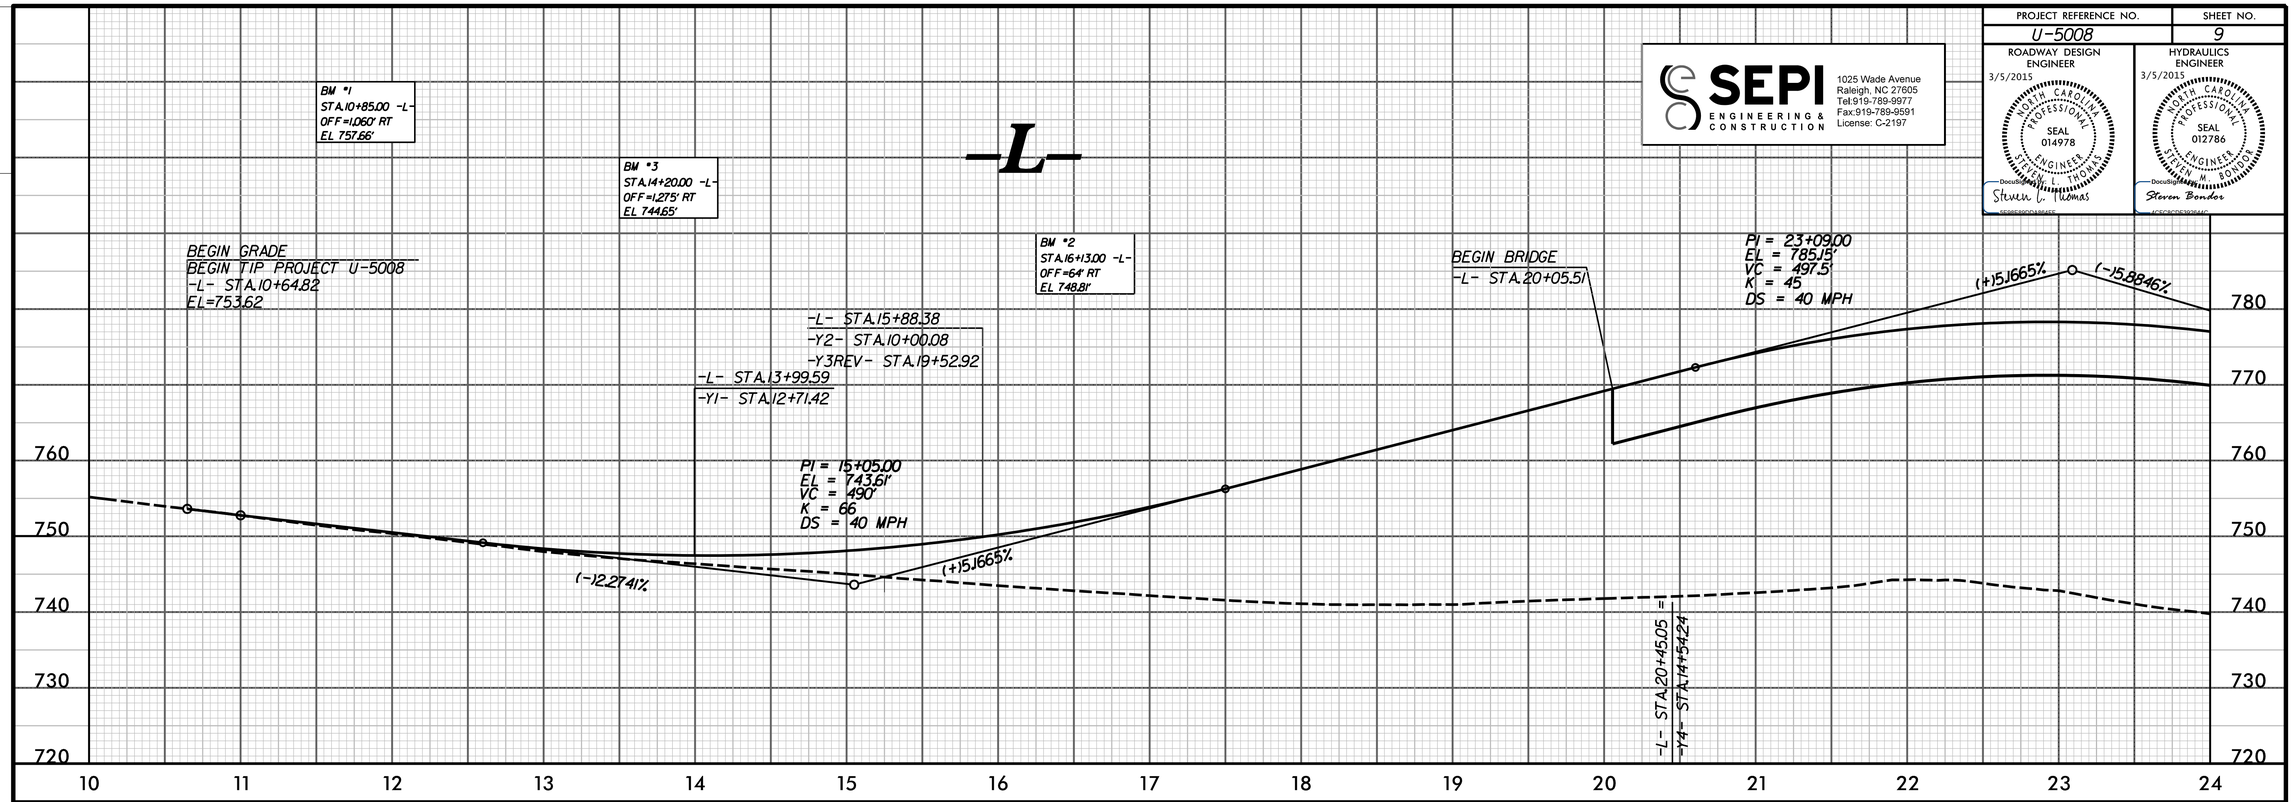

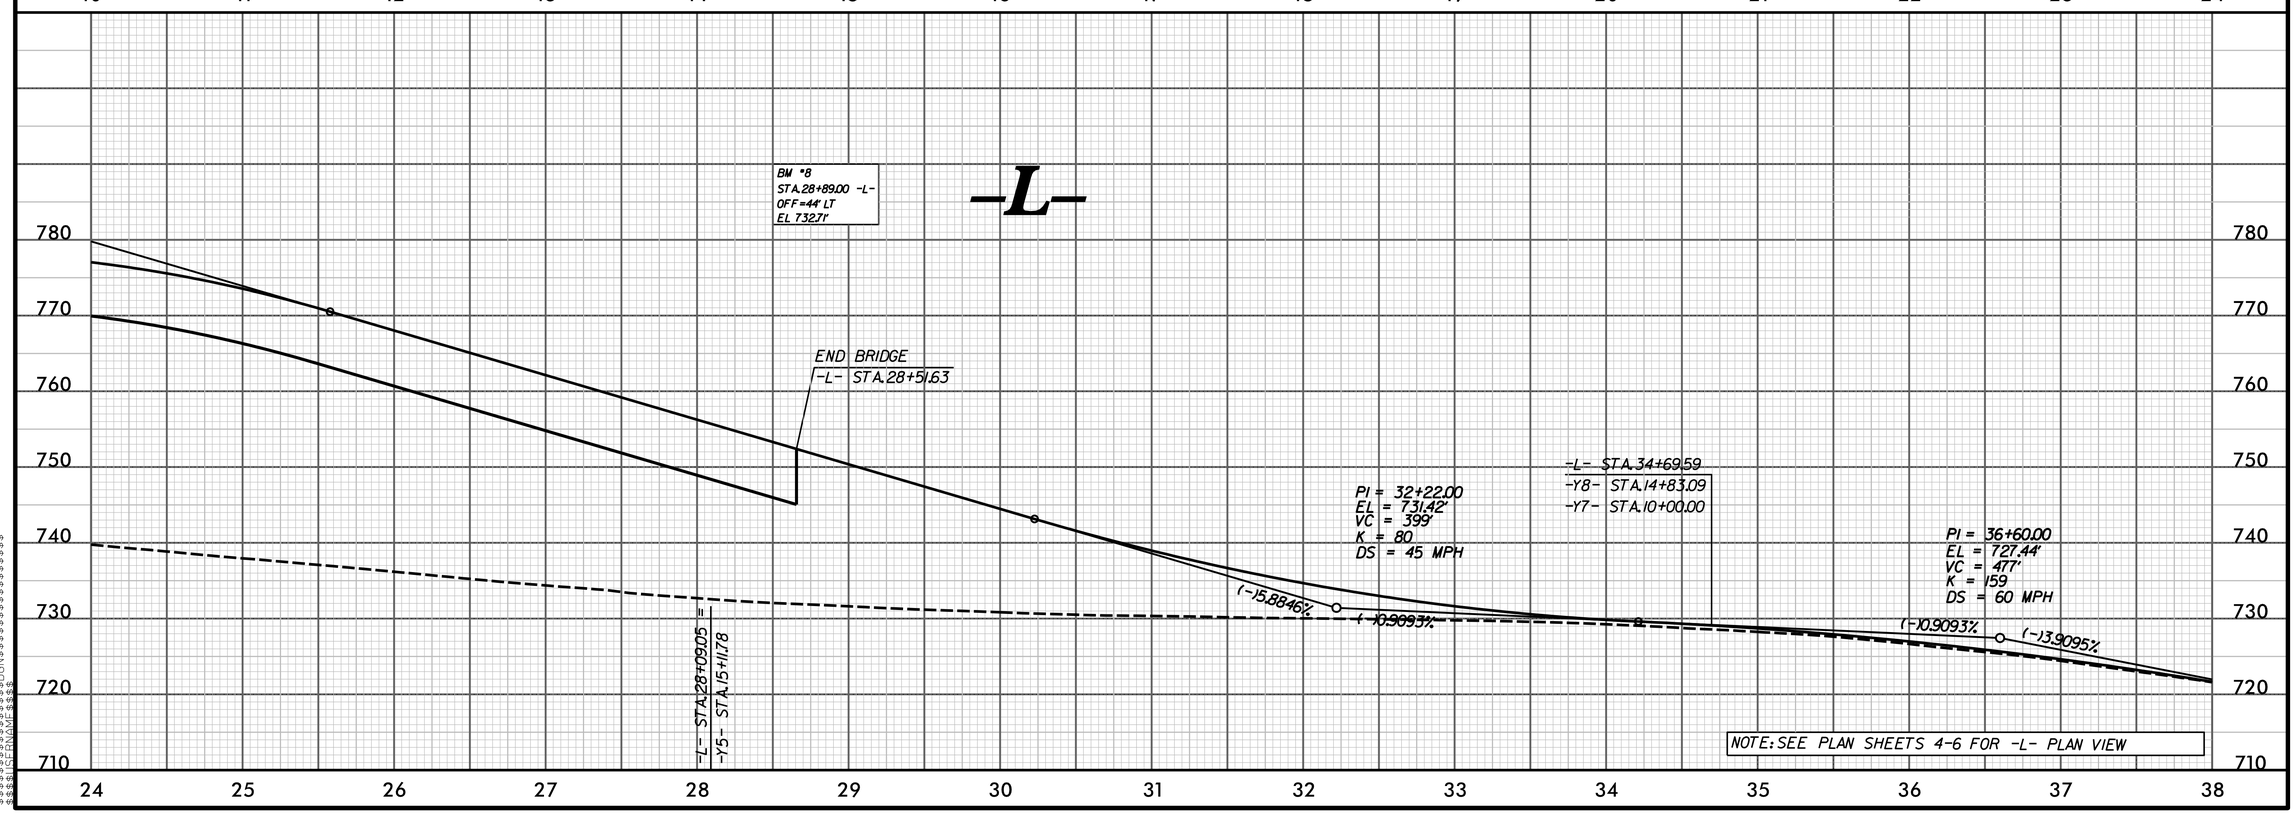

SYSTIME $$$$