DocuSign Envelope ID: 4A372C59-93A7-4537-A0FA-646B61BCB51B

DGN 0400DEL_P30

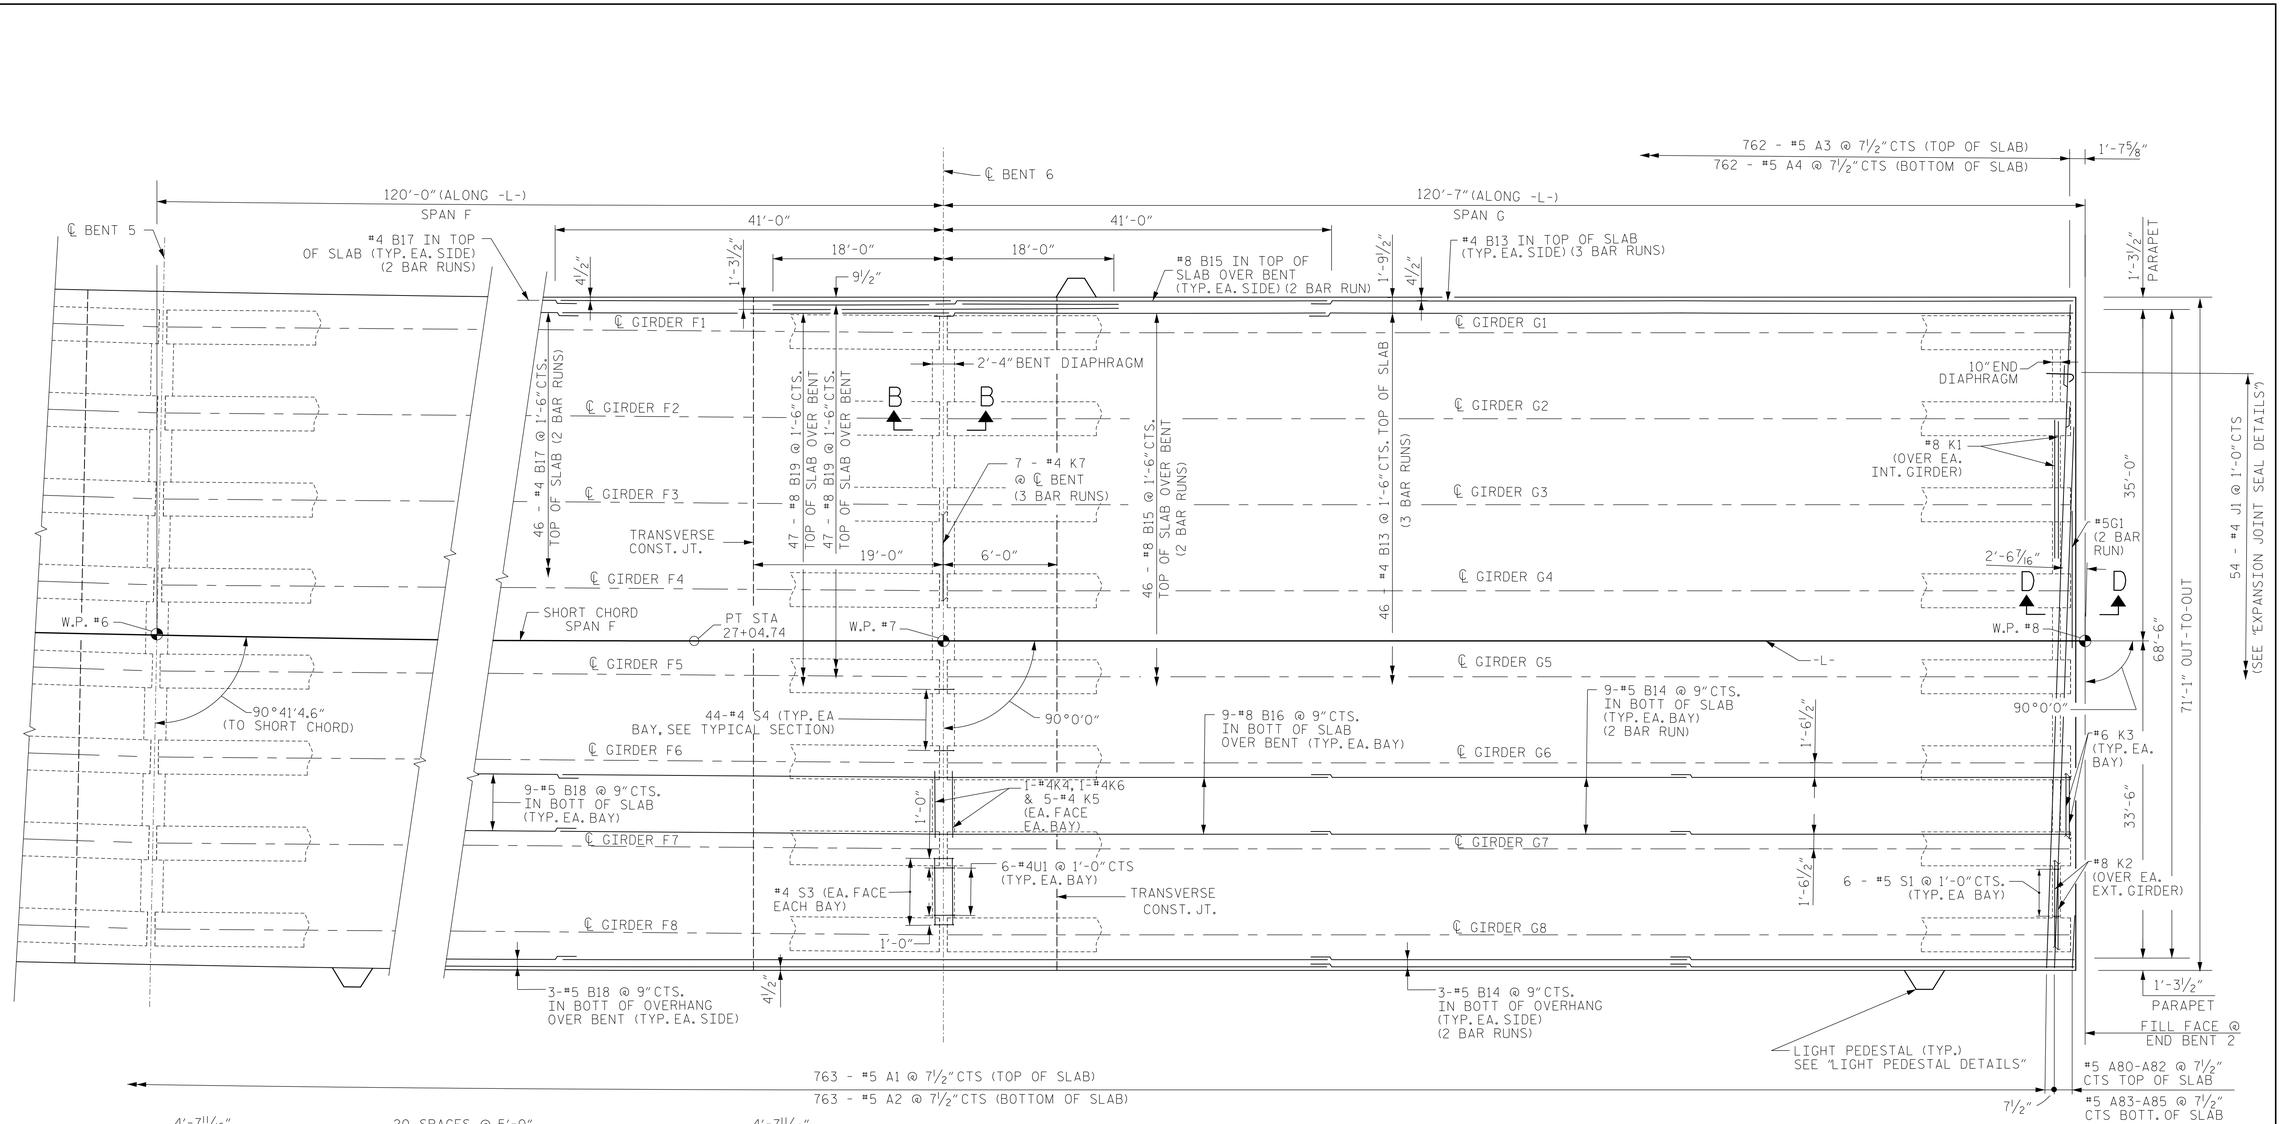

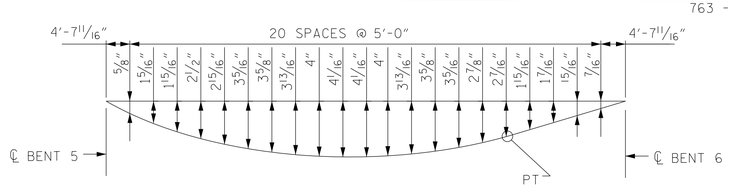

SPAN F LEFT EDGE OFFSETS

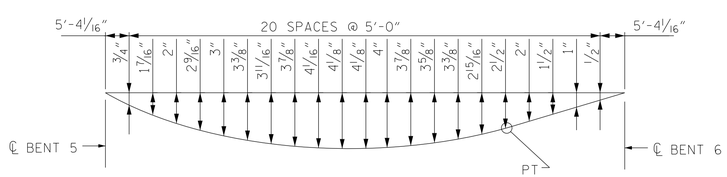

SPAN F RIGHT EDGE OFFSETS

PLAN - SPANS F-G

PROJECT NO. U-5008

MECKLENBURG COUNTY

STATION: 20+45.05 -L- P.O.T. = 14+54.24 -Y4- P.O.T.

STATE OF NORTH CAROLINA
DEPARTMENT OF TRANSPORTATION
RALEIGH

SUPERSTRUCTURE PLAN OF SPAN F-G

REVISIONS						SHEET NO.
NO.	BY:	DATE:	NO.	BY:	DATE:	S-15
1			3			SHEETS
2			4			78

KCI ASSOCIATES OF NC, P.A.
9741 SOUTHERN PINE BLVD
SUITE J
CHARLOTTE, NC 28273
704-499-9452
NC LICENSE No. C-0764

NORTH CAROLINA PROFESSIONAL SEAL 032954 ENGINEER JARED C. MEDLIN

DocuSigned by: Jared C. Medlin 2/19/2015

DRAWN BY : R.J. FLORY DATE : 8/29/14
CHECKED BY : R. C. LARSON DATE : 9/02/14

DJD 2/18/2015 Y:\Drawings\2011 DWGS\BI1-11 Sugar Creek Rd - NCDOT\Structures\RFC\SH15_U-5008_SD_SDEFG_2.dgn