PROJECT REFERENCE NO.	SHEET NO.
U-3338B	25
R/W SHEET NO.	

ROADWAY DESIGN ENGINEER
NORTH CAROLINA PROFESSIONAL ENGINEER SEAL 024641 ATTIA L. WHITE
2/10/2015
DocuSigned by: Attia L. White

HYDRAULICS ENGINEER
NORTH CAROLINA PROFESSIONAL ENGINEER SEAL 019775 RAY D. LOVINGGOOD
2/10/2015
DocuSigned by: Ray D. Lovinggood

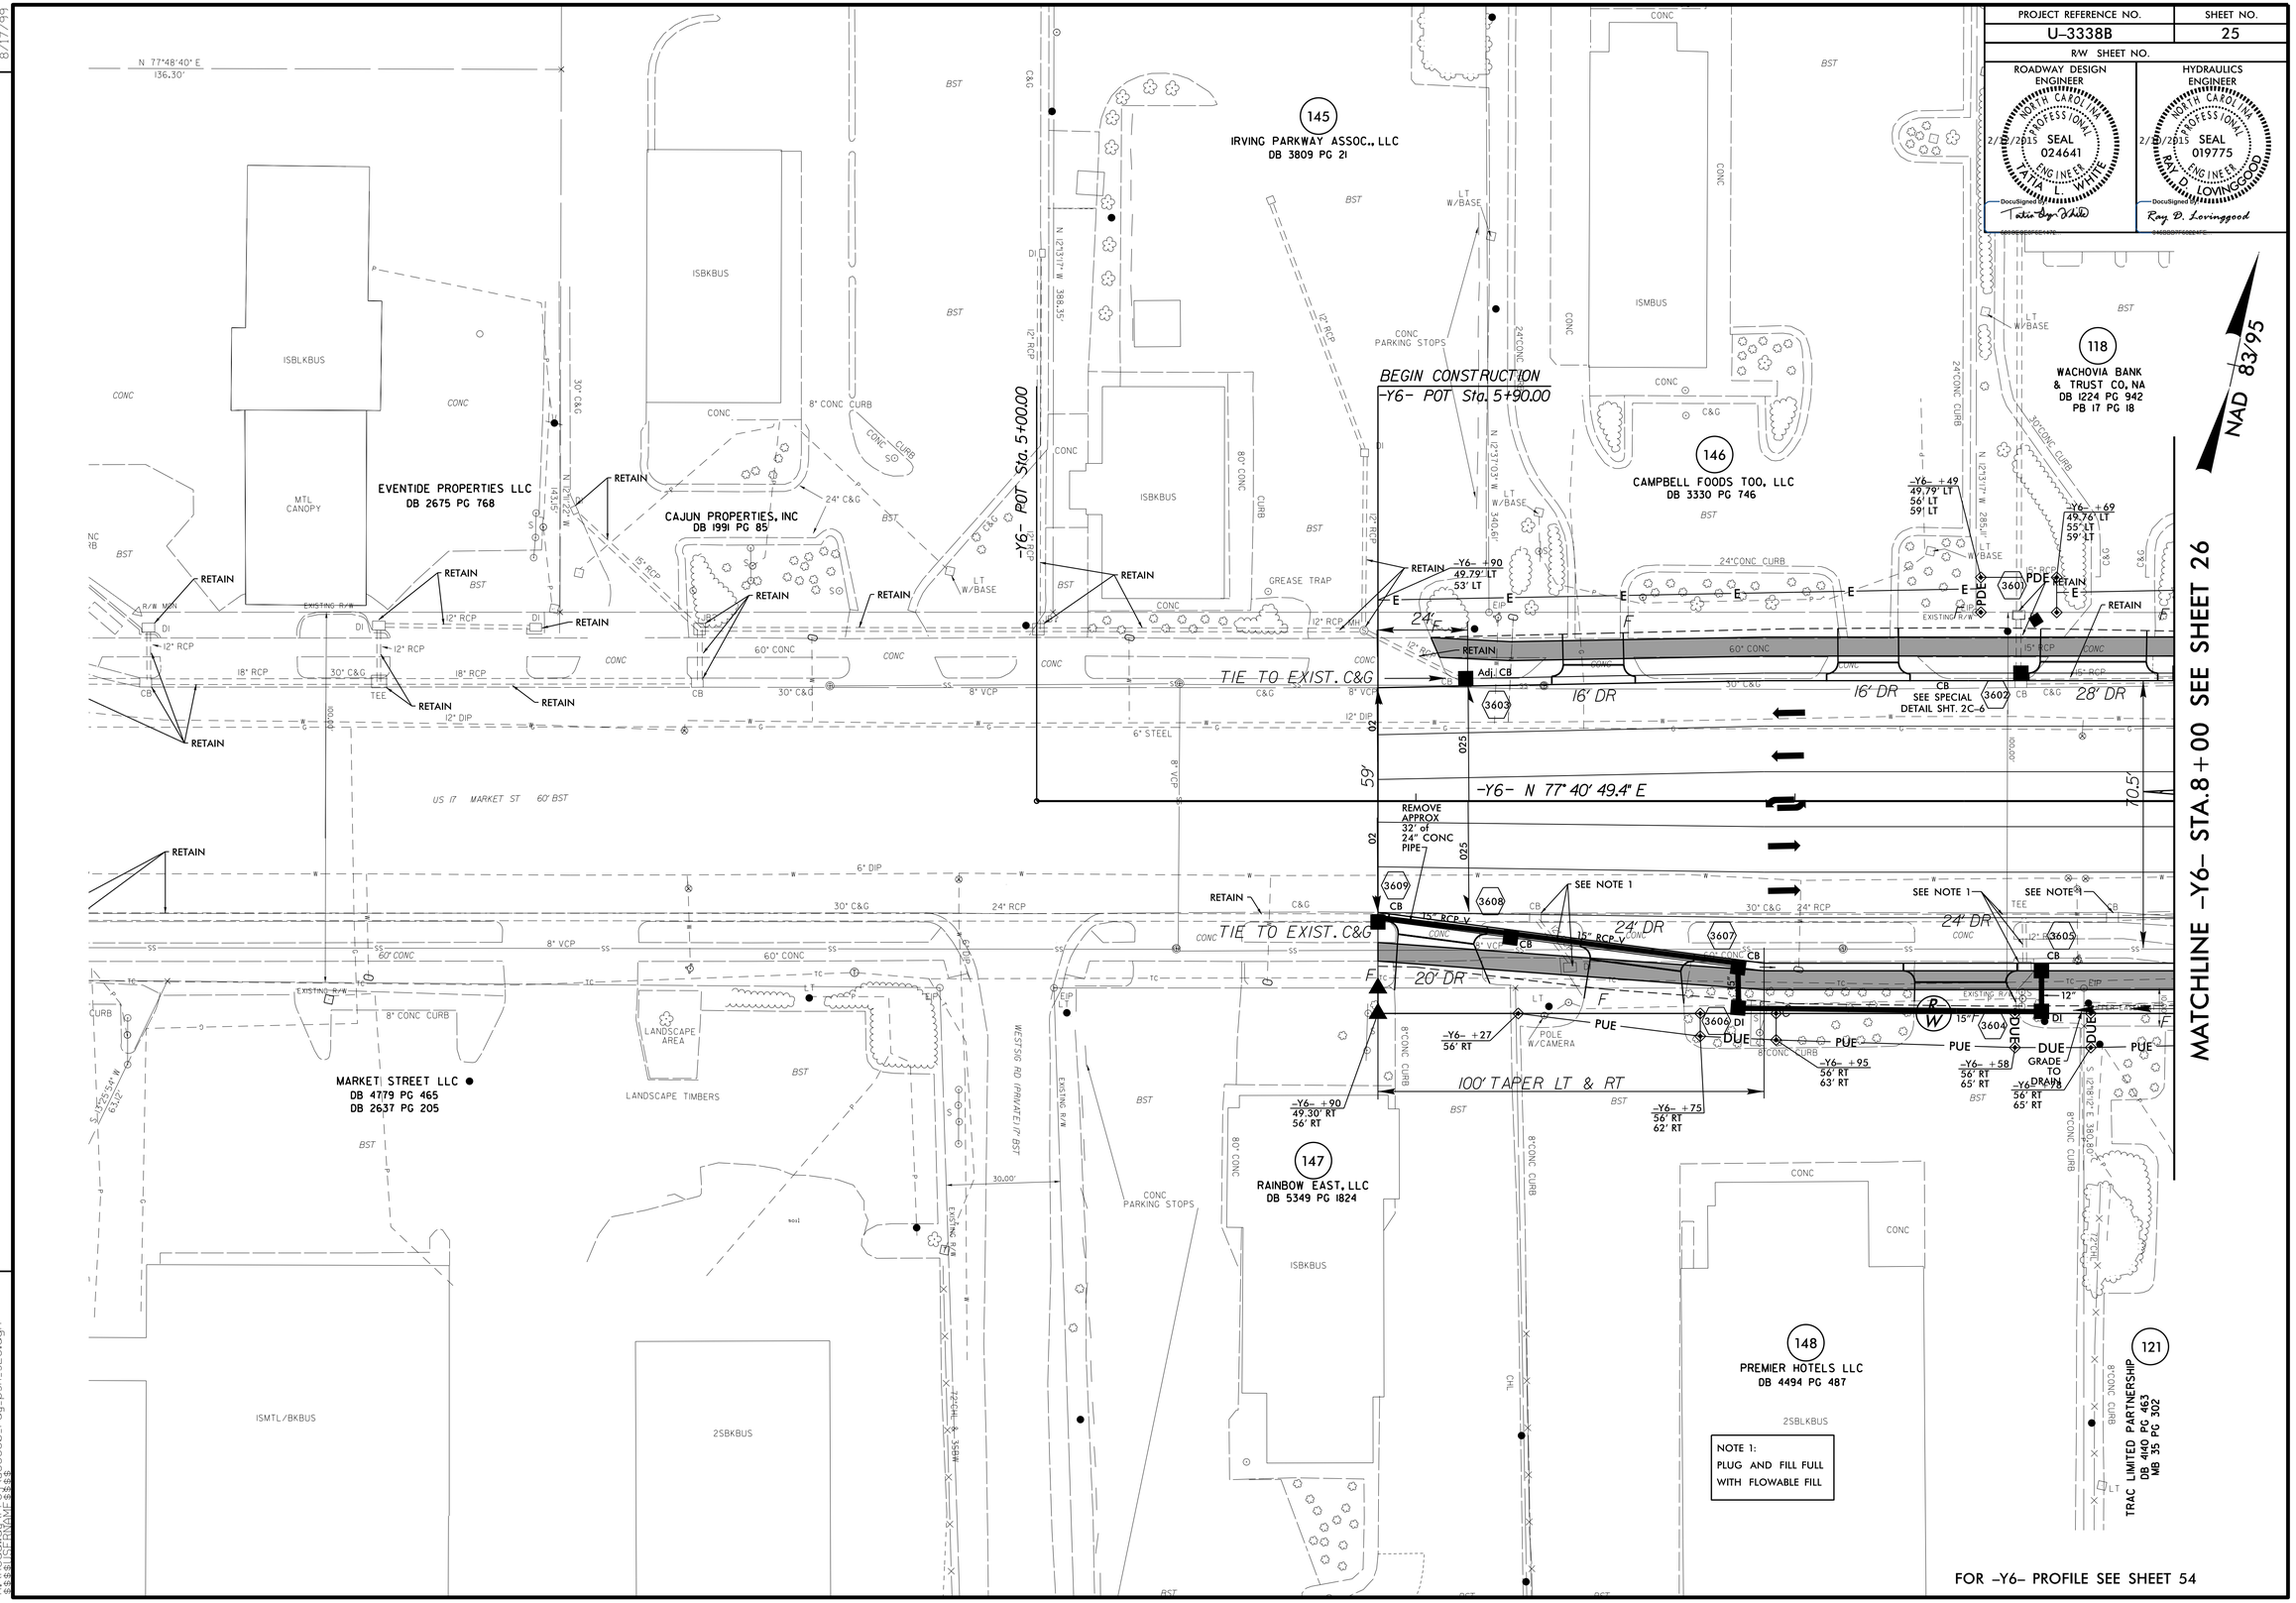

REVISIONS

8/17/99

27-JAN-2015 15:27
r:\roadway\proj\u3338b_rdy_psh_s25.dgn
$$USERNAME$$