DocuSign Envelope ID: 18C1C38E-B6B5-4FA2-B2C5-333E14222D5B

PROJECT REFERENCE NO.	SHEET NO.
U-3338B	UC-7

SCALE: 10 0 20

NORTH CAROLINA PROFESSIONAL SEAL 7952 ENGINEERING DAVID POLESKI

DocuSigned by: EA0706F5C5F4F4... 6/8/2015

UTILITY CONSTRUCTION

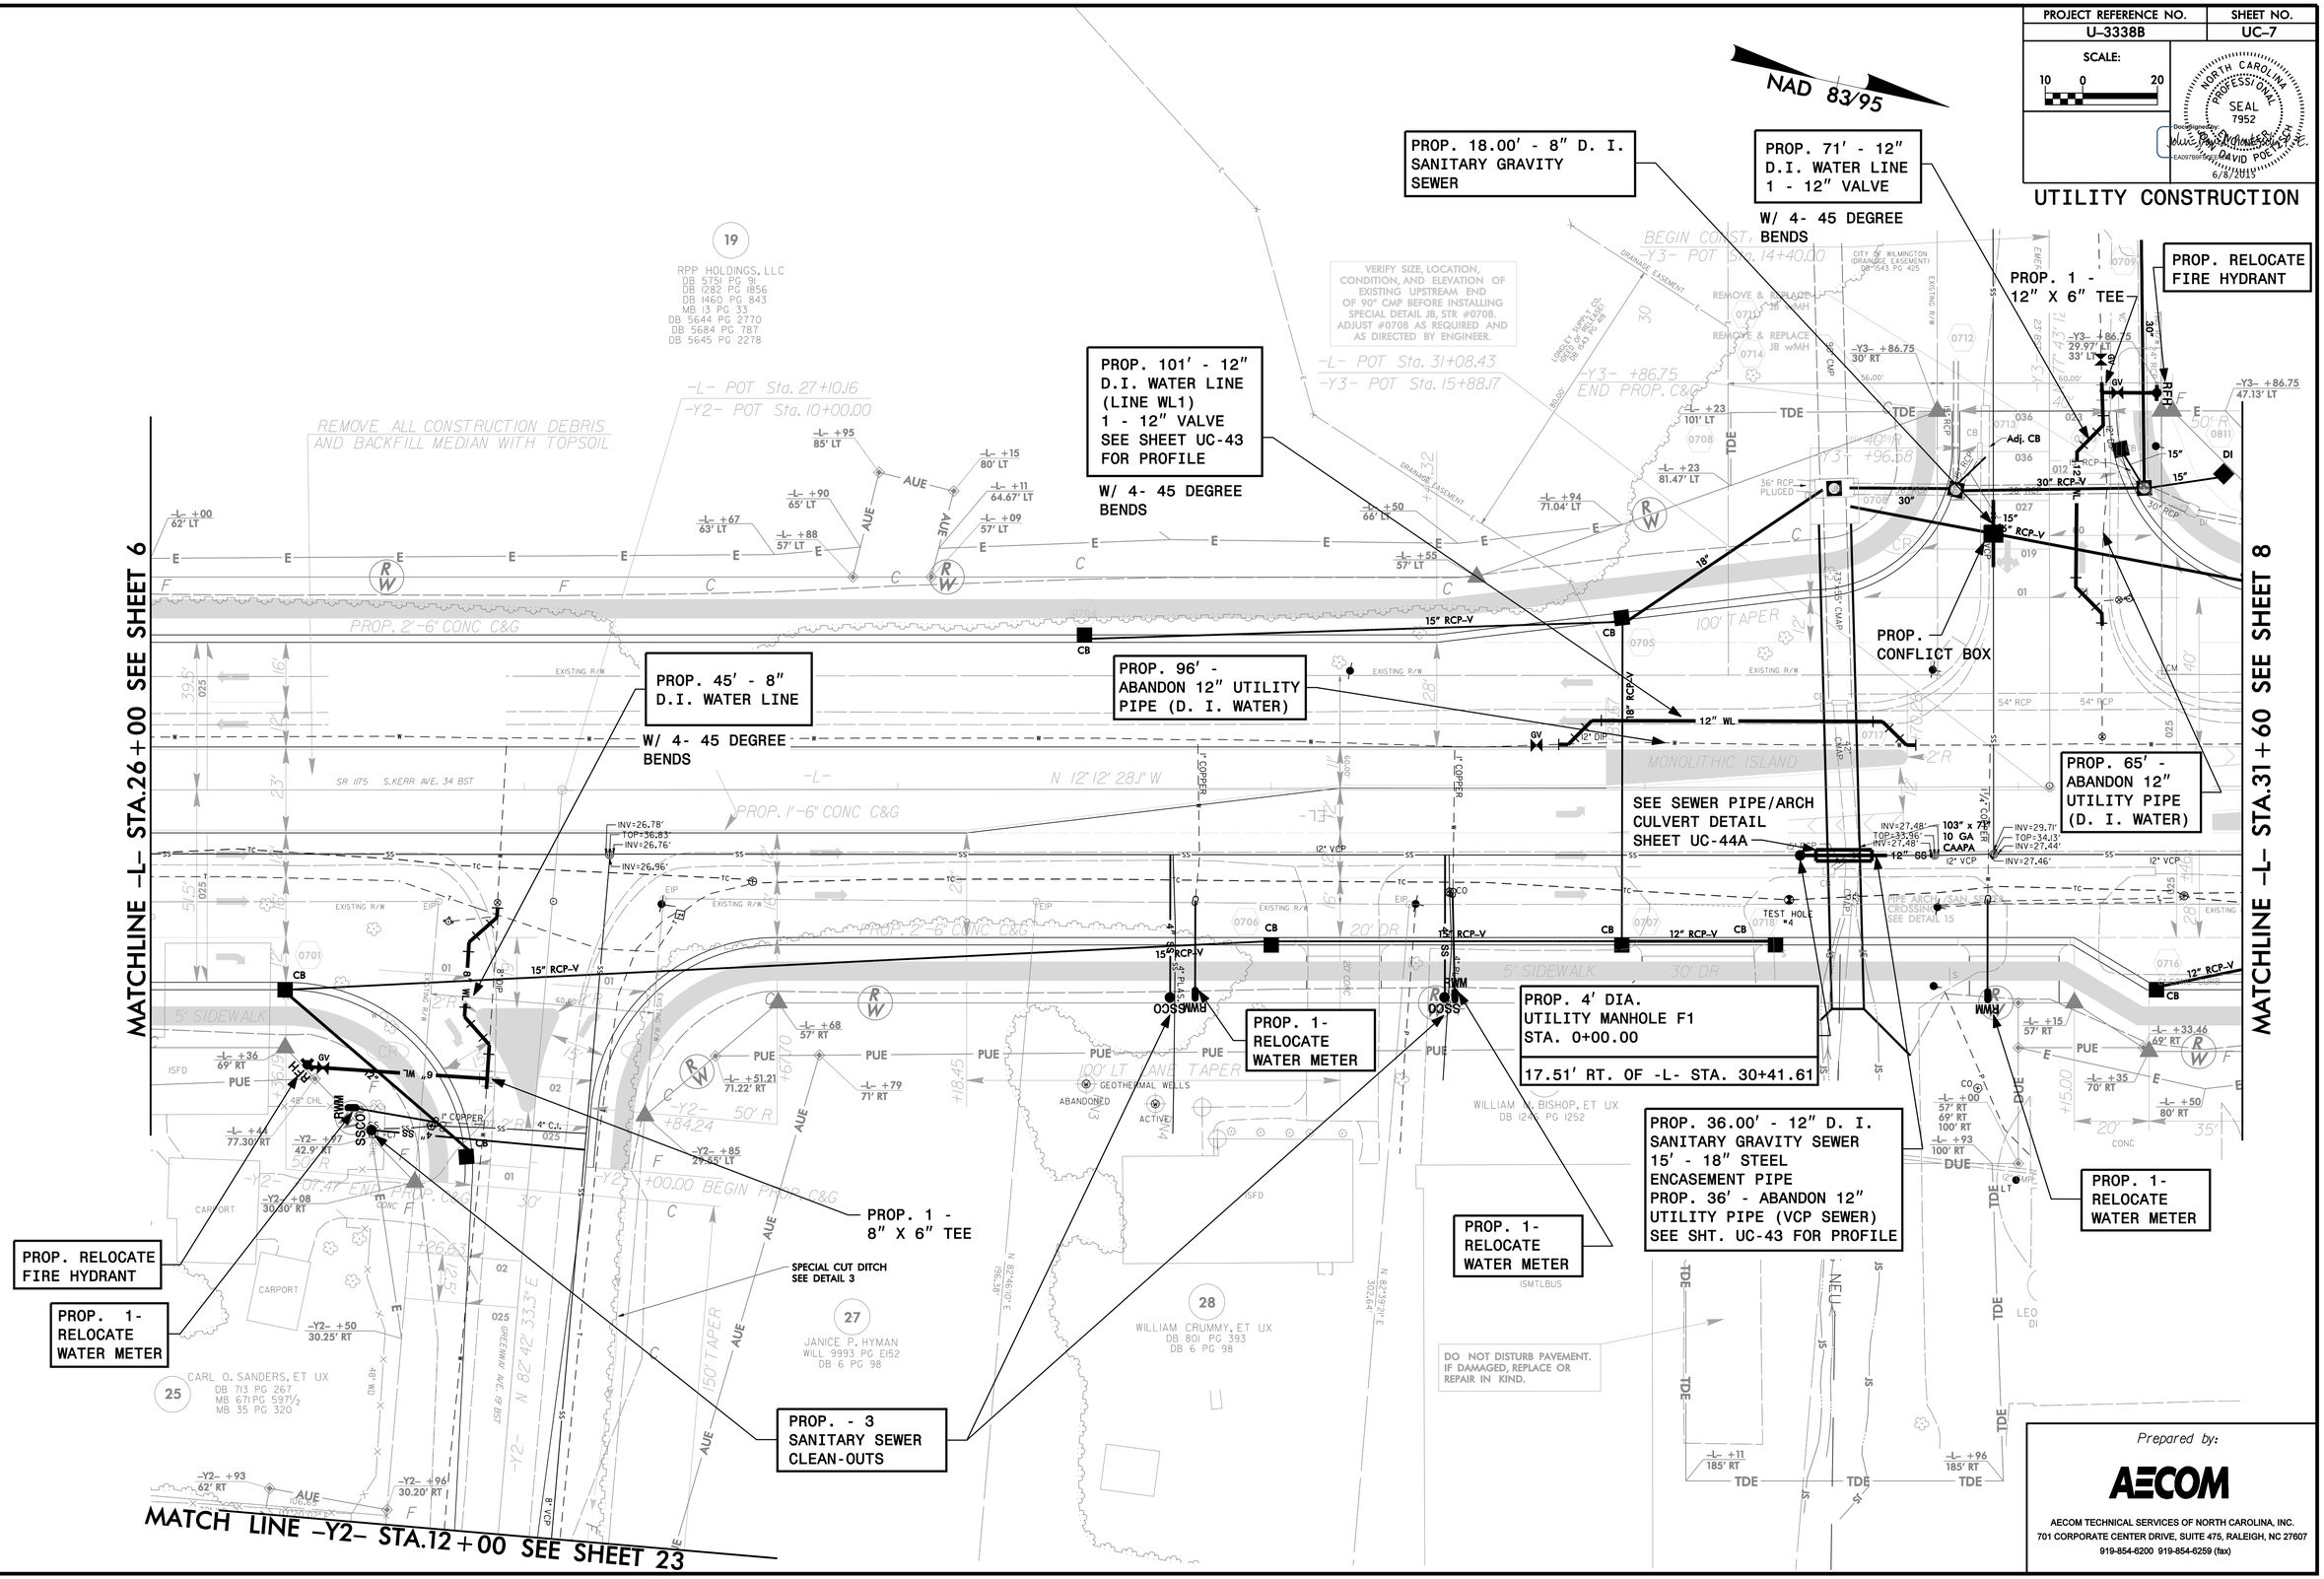

Prepared by:

AECOM

AECOM TECHNICAL SERVICES OF NORTH CAROLINA, INC.
701 CORPORATE CENTER DRIVE, SUITE 475, RALEIGH, NC 27607
919-854-6200 919-854-6259 (fax)

DATE: 6/6/2015
DGN: u3338b_uc_psh_sdf.dgn