DocuSign Envelope ID: 56DF7C99-8CFB-4586-B544-2CBCBF87542E

PLANT SCHEDULE L3

TREES	QTY	BOTANICAL NAME	COMMON NAME	CONT	CAL	SIZE	REMARKS
LN	15	Lagerstroemia x `Natchez`	Natchez Crape Myrtle	B&B		10` HT.	Three Canes
LX	35	Lagerstroemia x `Muskogee`	Muskogee Crape Myrtle	B&B		10` HT.	Multi-stem
QN	10	Quercus nuttallii	Nuttall Oak	B&B	2"Cal	14` HT	
QP	15	Quercus phellos `Hightower`	Willow Oak	B&B	2"Cal	14` HT	

SHRUBS	QTY	BOTANICAL NAME	COMMON NAME	SIZE	WIDTH	HEIGHT	SPACING	REMARKS
BD	17	Buddleja davidii nanhoensis `Petite Indigo` TM	Petite Indigo Butterfly Bush	Cont.	24"	12"-15"	36" o.c.	
CA	55	Clethra alnifolia `Sixteen Candles`	Summersweet Clethra	Cont.	24"	24"	36" o.c.	
DG	64	Cephalotaxus harringtonia `Duke`s Garden`	Duke`s Garden Plum Yew	Cont.	24"	18"	54" o.c.	
IB	51	Ilex vomitoria `Nana`	Dwarf Yaupon Holly	Cont.	18"	18"	36" o.c.	
IH	129	Rhaphiolepis indica `Conor` PP#9398	Eleanor Taber Indian Hawthorn	Cont.	24"	24"	36" o.c.	
NH	122	Ilex glabra `Chamzin` TM	Nordic Holly	Cont.	24"	24"	48" o.c.	
RO	22	Rosmarinus officinalis `Arp`	Arp Rosemary	Cont.	18"	18"	42" o.c.	
RR	23	Rosa x ` Radsunny` PP# 18562	Sunny Knockout Rose	Cont.		12"-15"	36" o.c.	
SG	3	Ilex verticillata `Southern Gentleman`	Southern Gentleman Winterberry Holly	Cont.	36"	36"	108" o.c.	
WR	13	Ilex verticillata `Winter Red`	Winter Red Holly	Cont.	36"	36"	84" o.c.	

GROUND COVERS	QTY	BOTANICAL NAME	COMMON NAME	CONT	WIDTH	HEIGHT	SPACING	REMARKS
AO	359	Aster oblongifolius `October Skies`	Aromatic Aster	Cont.	12"	12"	18" o.c.	
HH	107	Hemerocallis x `Stella de Oro`	Stella de Oro Daylily	Cont.	18"	18"	24" o.c.	

SOD/SEED	QTY	BOTANICAL NAME	COMMON NAME	CONT	WIDTH	HEIGHT	SPACING	REMARKS
EO	24,812 sf	Eremochloa ophiuroides `Tif Blair` TM	Centipede Grass	sod				
ET	41,379 sf	Eremochloa ophiuroides `Tif Blair` TM	Centipede Grass	Seed				
MULCH	19,600 SF	Double Shredded Hardwood						

PLAN LEGEND

	NEIGHBORHOOD MARKER DETAIL SHEET LD 2
	PEDESTRIAN POST TOP LIGHT
	STREET LIGHT
	SODDED LAWN ALL OTHER DISTURBED AREAS TO BE SEEDED AS PART OF ROADWAY WORK
	SEEDED LAWN

LANDSCAPE NOTES:

1. ALL PLANT MATERIAL SHALL COMPLY WITH 'AMERICAN STANDARDS FOR NURSERY STOCK' (ANSI Z60.1).
2. ANY PLANT SUBSTITUTIONS OR FIELD ADJUSTMENTS SHALL BE APPROVED BY THE CITY OF GREENVILLE OR OWNER'S REPRESENTATIVE.
3. ALL PLANTED BEDS TO BE AMENDED WITH THE SPECIFIED AMOUNT OF COMPOST AND TOPSOIL PER PROJECT SPECIAL PROVISIONS.
4. ANY TREES NOT INCORPORATED INTO PLANT BEDS SHALL HAVE A 4' DIAMETER MULCH RING.
5. ALL SINGLE STEM TREES SHALL BE LIMBED UP MINIMUM 6' FOR SITE DISTANCE.
6. ALL PLANT BEDS TO HAVE MULCH LAYER PER DETAILS.
7. ALL SODDED AND SEEDED AREAS TO BE IMPROVED VARIETY CENTIPEDE PER SPECIAL PROVISIONS.

GENERAL NOTES:

1. DESIGN SPEED : 45MPH

Kimley»Horn
Kimley-Horn and Associates, Inc.
P.O. BOX 33068
RALEIGH, N.C. 27636

PROJECT REFERENCE NO.	SHEET NO.
U-3315	L 3
RW SHEET NO.	

DocuSigned by: Brandon P. White 9931B1C7B2D44DE... 5/8/2015

LANDSCAPE ARCHITECT — NORTH CAROLINA — REGISTERED LANDSCAPE ARCHITECT — 1625 — BRANDON PHILLIP WHITE

RIGHT-OF-WAY REV.

CONST. REV.

North Carolina 811 www.nc811.org

REVISIONS

MATCHLINE - SEE SHEET L2

MATCHLINE - SEE SHEET L4

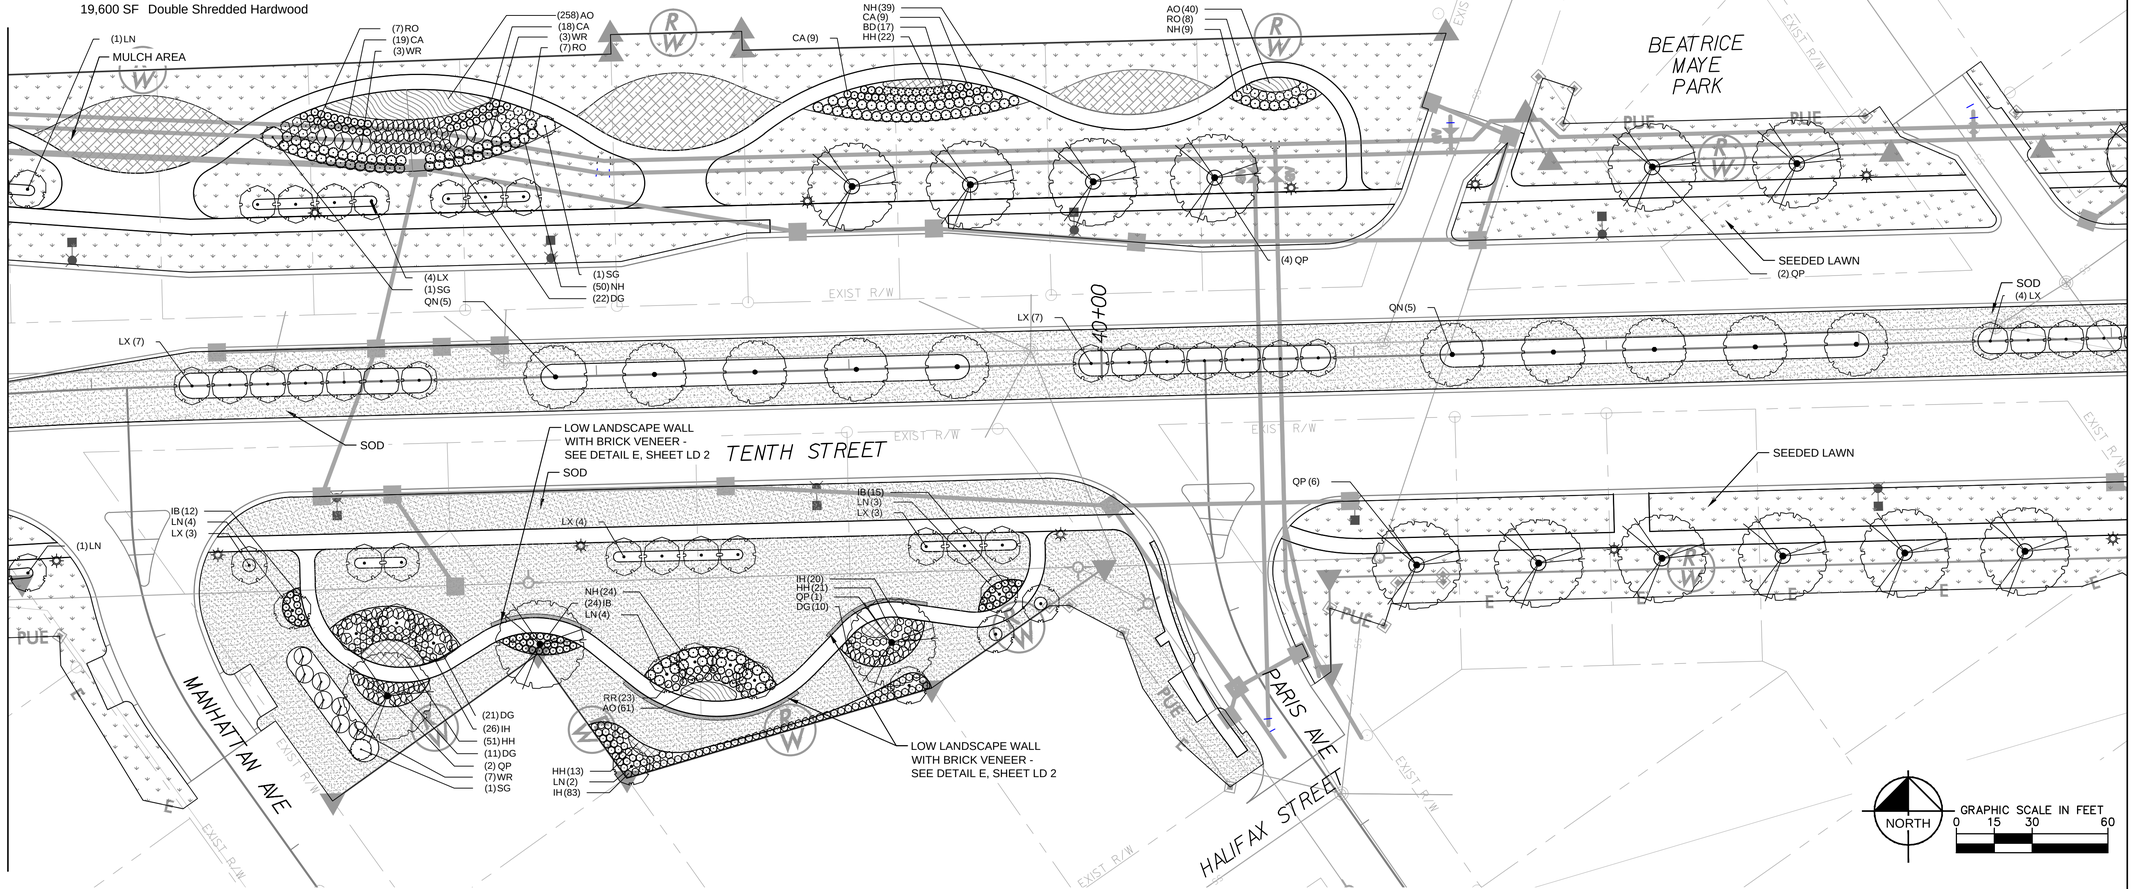

05-08-2015