HNTB NORTH CAROLINA, P.C.
343 E. Six Forks Road, Suite 200
Raleigh, North Carolina 27609
NC License No: C-1554

DATE: JANUARY 19, 2015

PROJECT REFERENCE NO.	SHEET NO.
P-4900A	EC-05/CONST.05
R/W SHEET NO.	
RAILROAD DESIGN ENGINEER	HYDRAULICS ENGINEER

CLEARING AND GRUBBING
EROSION CONTROL FOR
CONSTRUCTION SHEET 05

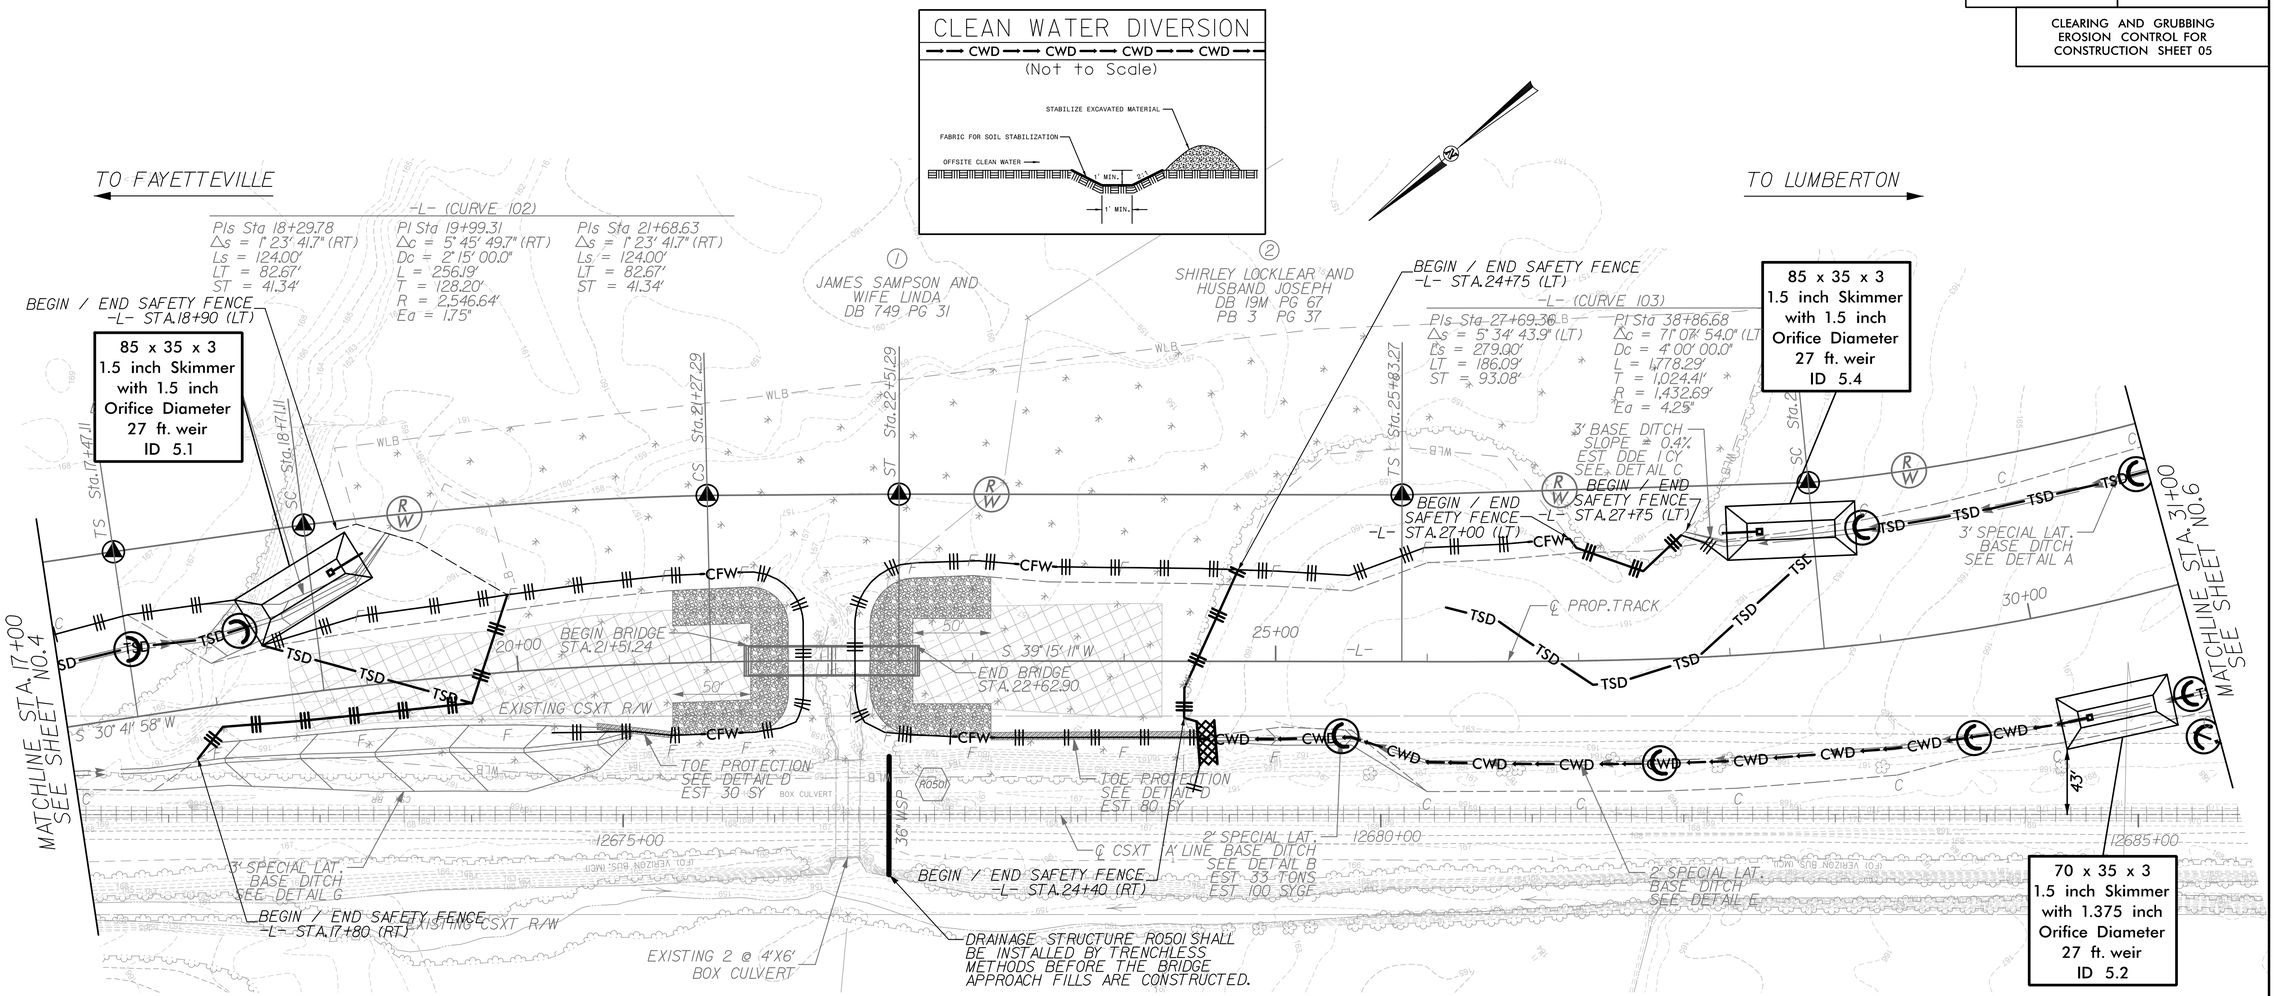

6:34:27 PM
$$$$USERNAME$$$$