HNTB NORTH CAROLINA, P.C. 343 E. Six Forks Road, Suite 200 Raleigh, North Carolina 27609 NC License No: C-1554	PROJECT REFERENCE NO.	SHEET NO.
DATE: JANUARY 19, 2015	P-4900A	EC-23/CONST.13
	R/W SHEET NO.	
	RAILROAD DESIGN ENGINEER	HYDRAULICS ENGINEER

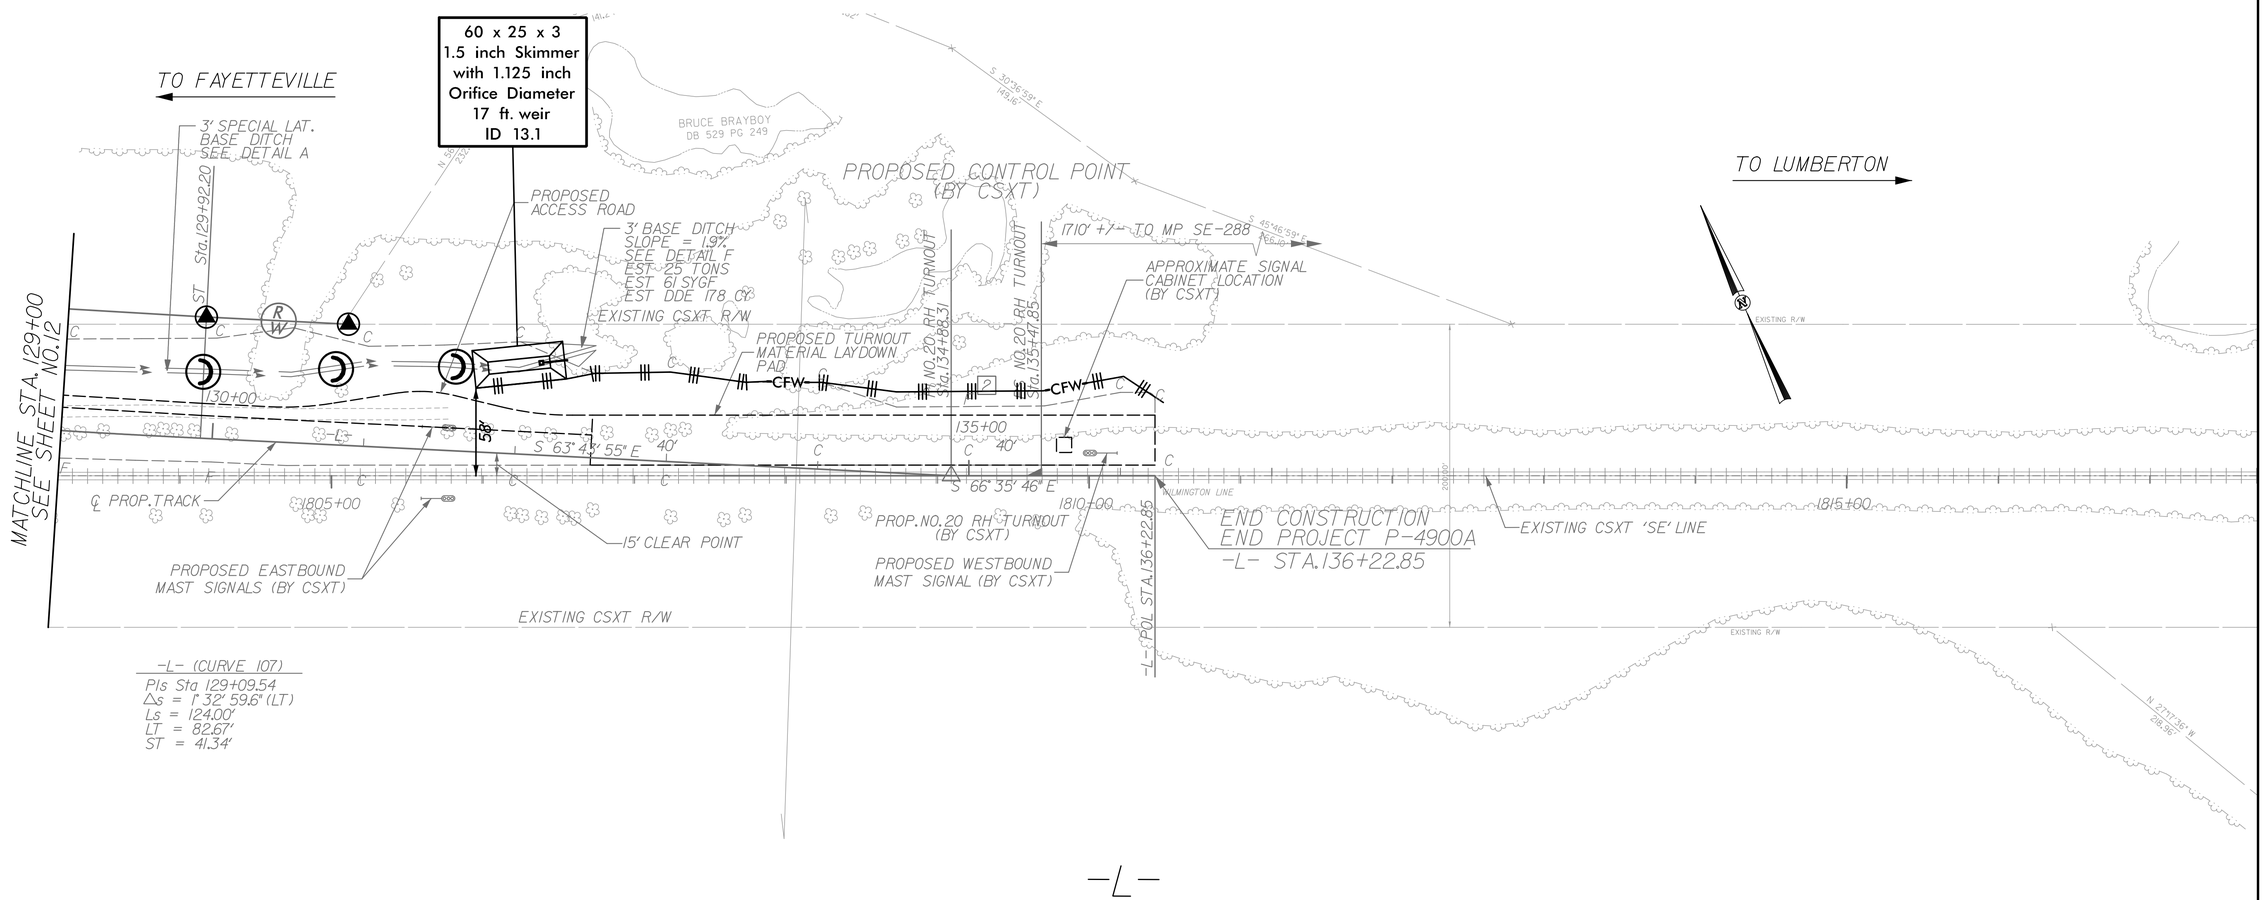

6:38:08 PM
jpatterson@pembroke.EC_23.dgn
$$$$USERNAME$$$$