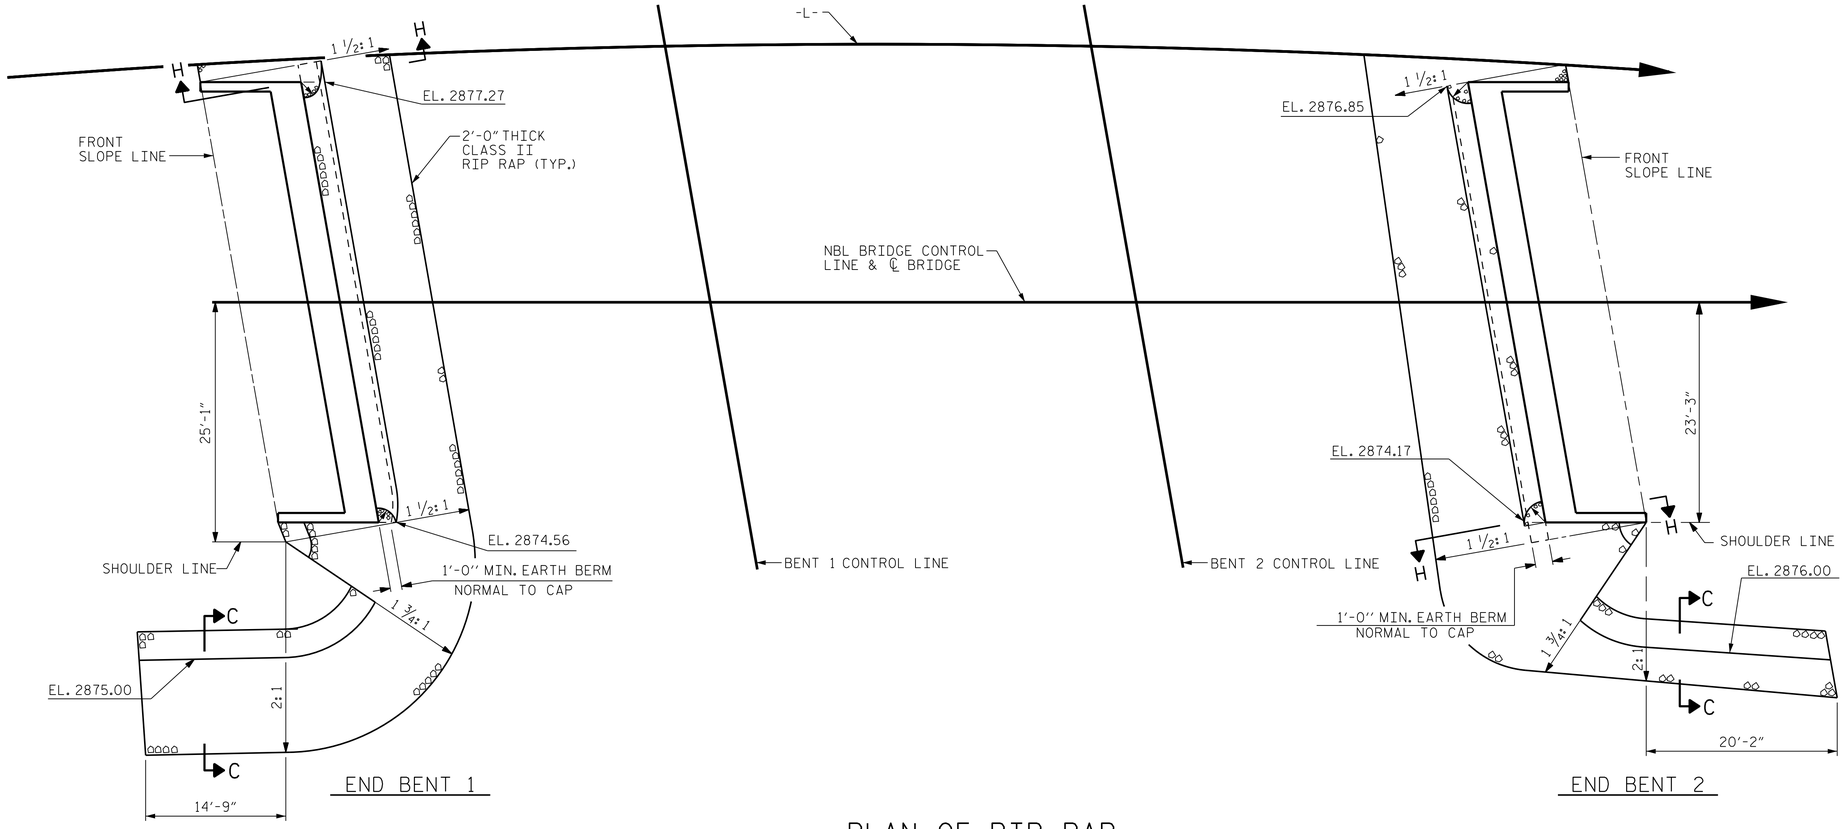

END BENT 1

END BENT 2

PLAN OF RIP RAP

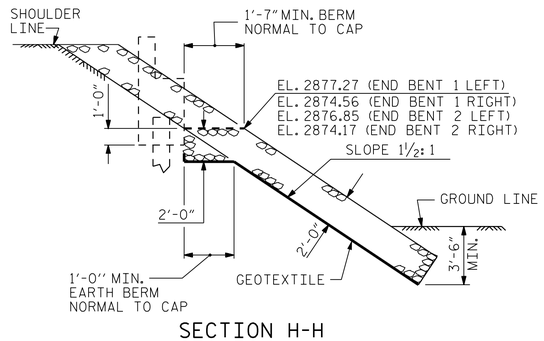

SECTION H-H

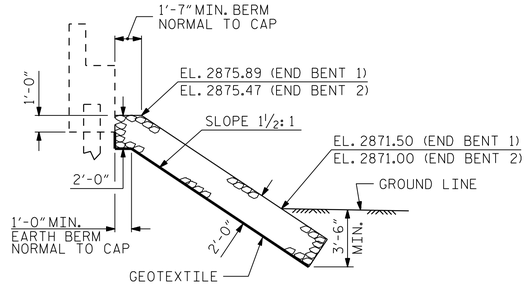

℄ SECTION
BERM RIP RAPPED

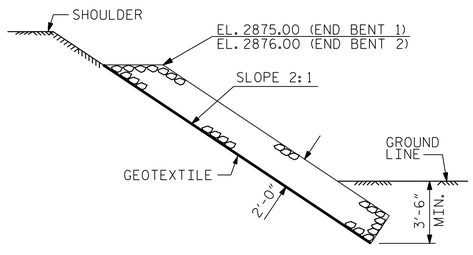

SECTION C-C

ESTIMATED QUANTITIES		
NBL BRIDGE @ STA. 198+64.50	RIP RAP CLASS II (2'-0" THICK)	GEOTEXTILE FOR DRAINAGE
	TONS	SQUARE YARDS
END BENT 1	125	139
END BENT 2	155	172

PROJECT NO. R-2915B

ASHE **COUNTY**

STATION: 198+64.50 -L-

STATE OF NORTH CAROLINA
DEPARTMENT OF TRANSPORTATION
RALEIGH
STANDARD

RIP RAP DETAILS

(NBL)

ASSEMBLED BY : J. SLOAN	DATE : 08-14
CHECKED BY : J. TAYLOR	DATE : 08-14
DRAWN BY : REK 1/84	REV. 5/1/06R TLA/GM
CHECKED BY : RDU 1/84	REV. 10/1/11 MAA/GM
	REV. 12/21/11 MAA/GM

CDM Smith
CDM SMITH
5400 Glenwood Avenue, Suite 400
Raleigh, NC 27612-3228
NC COA No. F-1255

DESIGN ENGINEER : J. TAYLOR DATE : 06-15

DWG. No.

NORTH CAROLINA PROFESSIONAL SEAL 33698 ENGINEER JOSHUA B. TAYLOR
Joshua B. Taylor
2015.08.10 08:54:00-04'00'

REVISIONS						SHEET No.
No.	BY:	DATE:	No.	BY:	DATE:	S02-32
1			3			TOTAL SHEETS
2			4			34

STD. NO. RR1

FILE: R:\radar\R2915B\Structures\PLANS\Bridge 2 NBL\R2915B_SD_RR_01.dgn
DATE: 8/10/2015 7:04:48 AM