DocuSign Envelope ID: 5F064CBB-0D7F-42E5-BAE8-863A0B873452

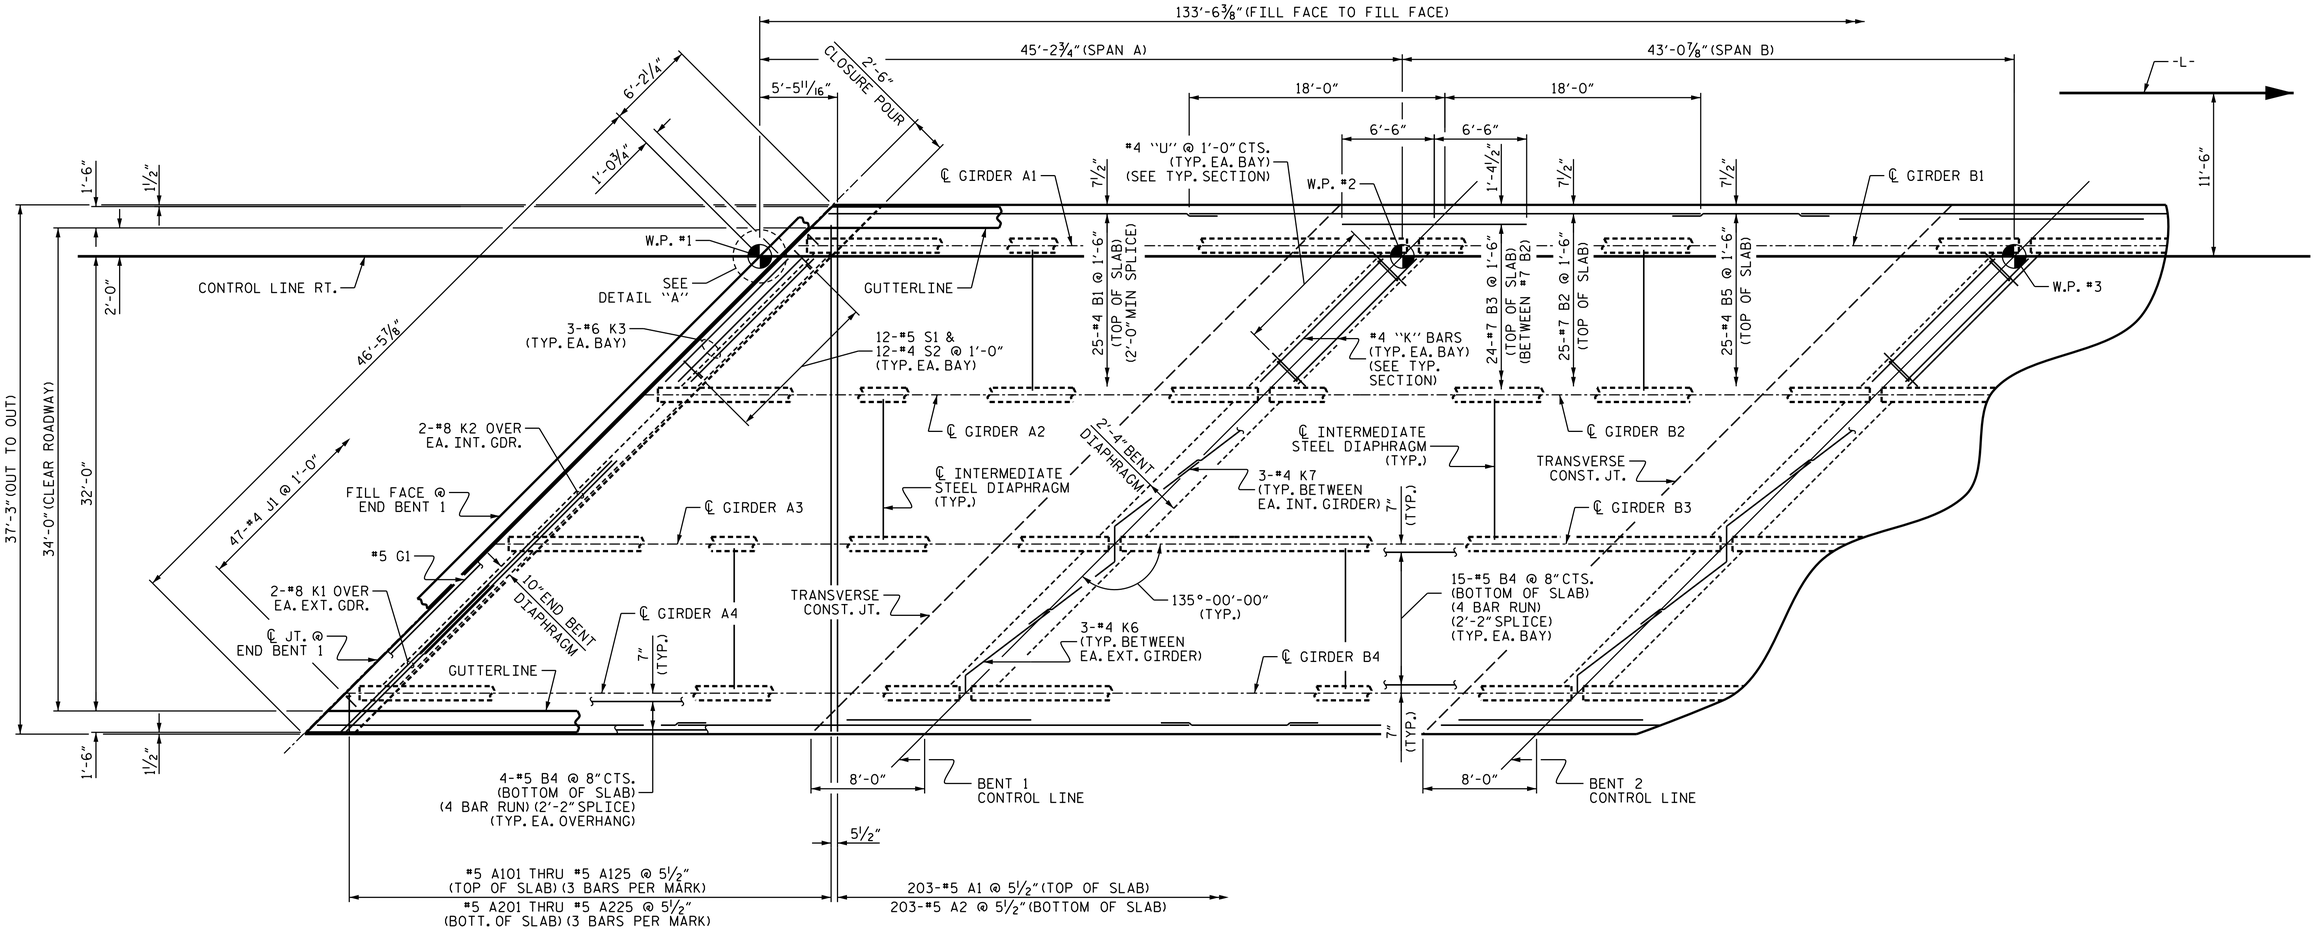

PLAN OF SPANS A & B

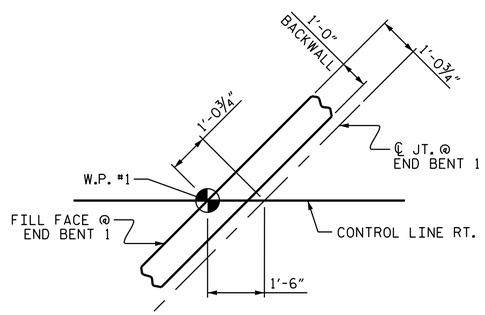

DETAIL "A"

DRAWN BY : T.J. KIRSCHBAUM DATE : 4/14/14
CHECKED BY : R.F. WERTMAN DATE : 4/28/14
DESIGN ENGINEER OF RECORD : R.F. WERTMAN DATE : 4/28/14

PLANS PREPARED BY:
Gannett Fleming
Excellence Delivered As Promised
1121 Situs Court
Suite 170
Raleigh NC 27606-4279
(919) 859-4880
NC Lic. No. F-0270

NORTH CAROLINA PROFESSIONAL SEAL 037180 ENGINEER R. F. WERTMAN
2720/2015

PROJECT NO. R-2915B
ASHE COUNTY
STATION: 234+19.20 -L-

SHEET 1 OF 2

STATE OF NORTH CAROLINA
DEPARTMENT OF TRANSPORTATION
RALEIGH

SUPERSTRUCTURE

PLAN OF SPANS A & B

NBL

REVISIONS						SHEET NO.
NO.	BY:	DATE:	NO.	BY:	DATE:	S03-7
1			3			TOTAL SHEETS
2			4			30

STR. NO. 3