DocuSign Envelope ID: F93AB049-D39B-4599-983C-9CAD623FBAD1

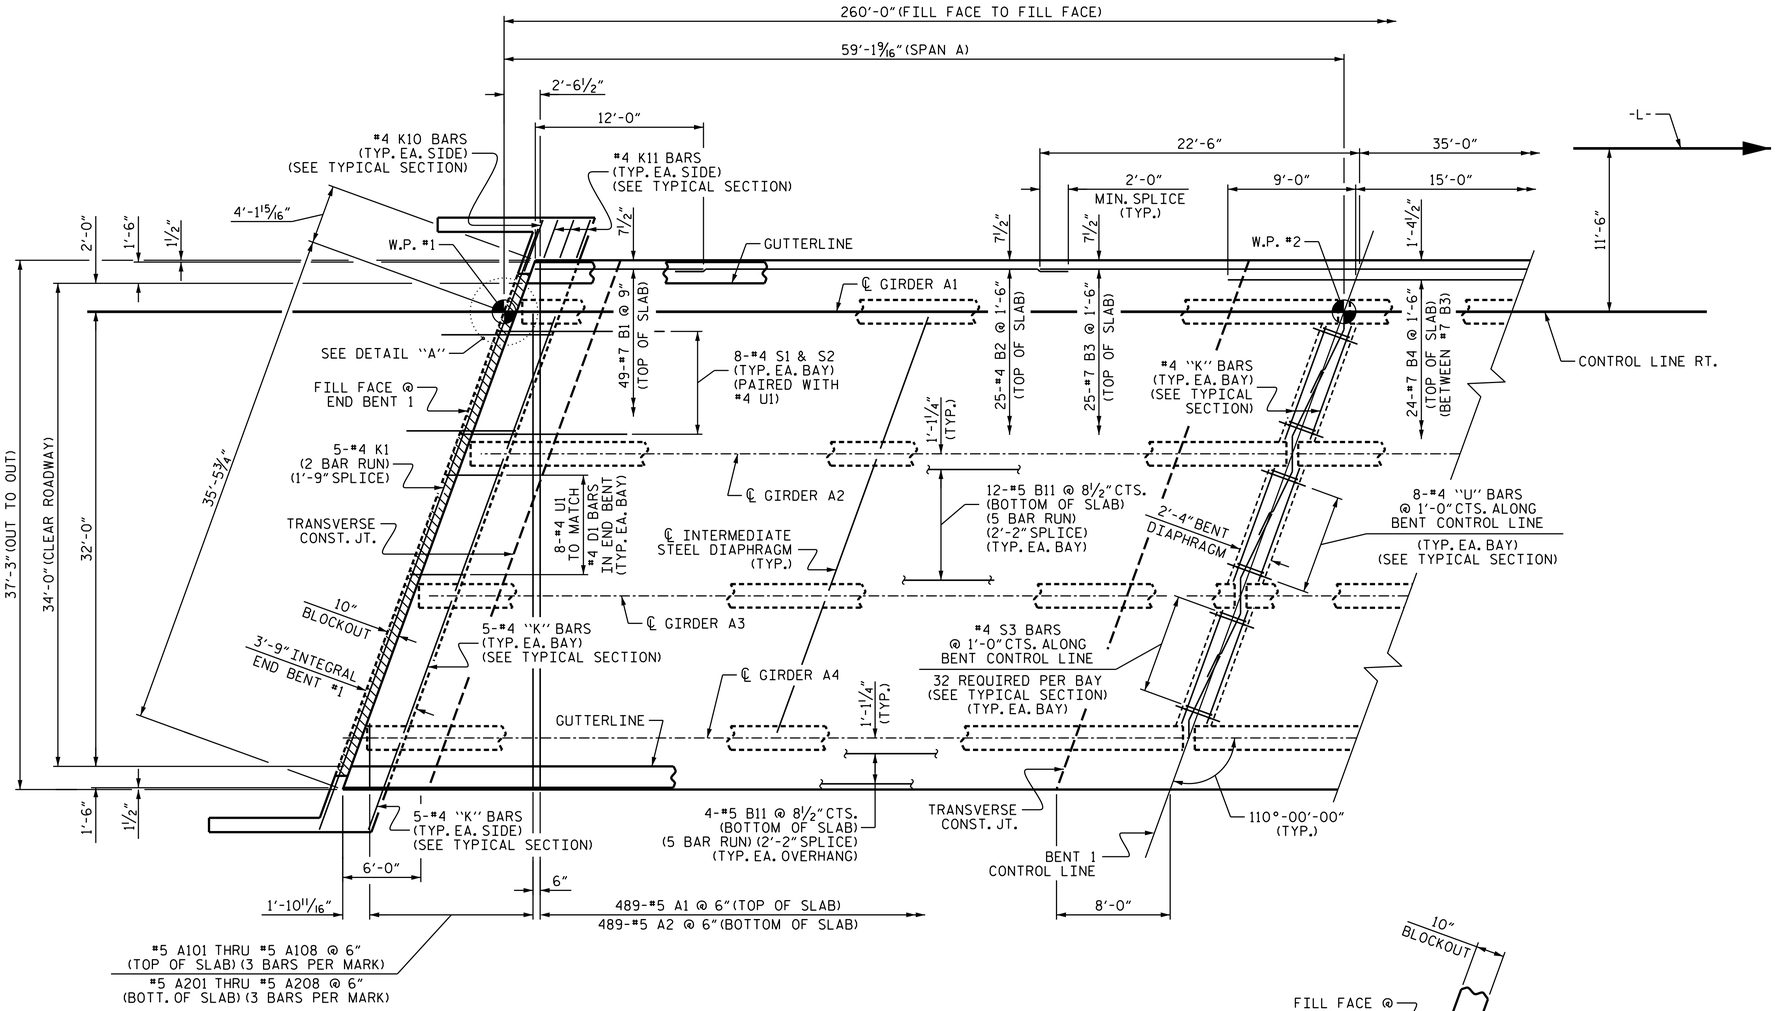

PLAN OF SPAN A

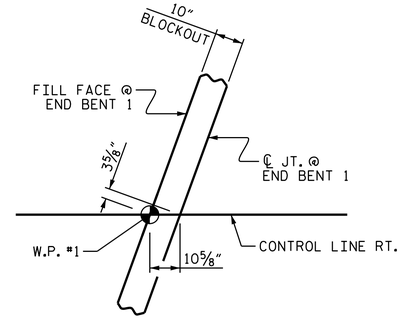

DETAIL "A"

PROJECT NO. R-2915B

ASHE COUNTY

STATION: 242+67.42 -L-

SHEET 1 OF 5

STATE OF NORTH CAROLINA
DEPARTMENT OF TRANSPORTATION
RALEIGH

SUPERSTRUCTURE

PLAN OF SPAN A

NBL

REVISIONS						SHEET NO.
NO.	BY:	DATE:	NO.	BY:	DATE:	S05-7
1			3			TOTAL SHEETS
2			4			35

STR. NO. 5

DRAWN BY : T.J. KIRSCHBAUM DATE : 4/25/14
CHECKED BY : R.F. WERTMAN DATE : 8/19/14
DESIGN ENGINEER OF RECORD : R.F. WERTMAN DATE : 10/3/14

PLANS PREPARED BY:
Gannett Fleming
Excellence Delivered As Promised
1121 Situs Court
Suite 170
Raleigh NC 27606-4279
(919) 859-4880
NC Lic. No. F-0270

NORTH CAROLINA PROFESSIONAL SEAL 037180 ENGINEER RICHARD F. WERTMAN
2/20/2015