DocuSign Envelope ID: 153C192D-1E9A-4E98-B9EB-8385D0D9F646

TIP NO.	SHEET NO.
R-2915A	PMP-17

APPROVED: DocuSigned by: Joseph Kopaskie 9CDBEAEF80A54FA...

DATE: 5/27/2015

SEAL

NORTH CAROLINA PROFESSIONAL SEAL 029669 ENGINEER JOSEPH B. KOPASKIE

NAD 83 /CORS

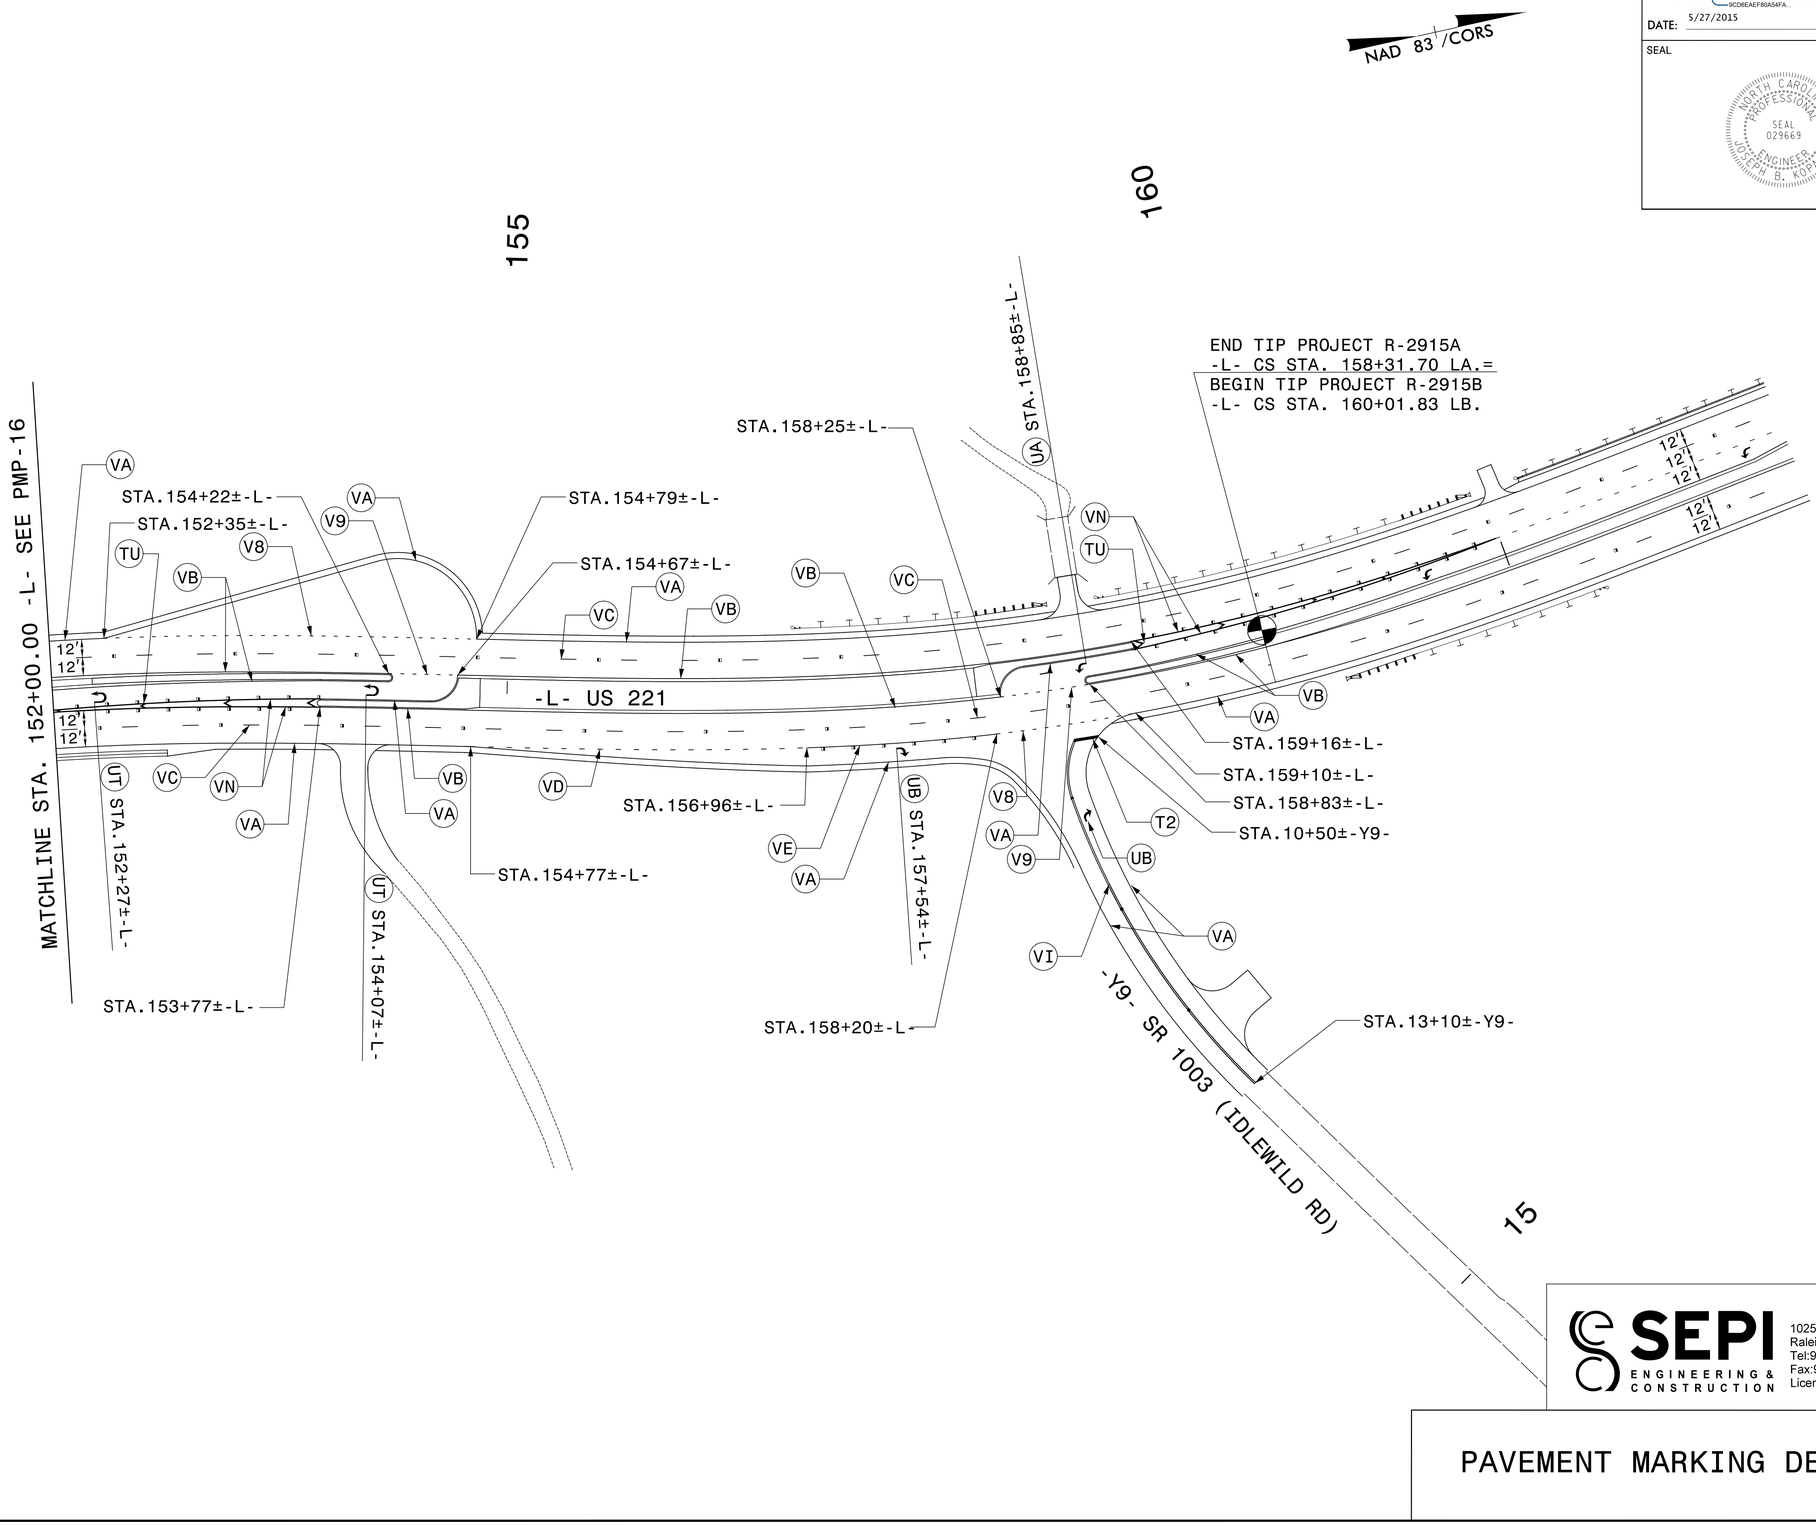

SEPI ENGINEERING & CONSTRUCTION
1025 Wade Avenue
Raleigh, NC 27605
Tel:919-789-9977
Fax:919-789-9591
License: C-2197

PAVEMENT MARKING DETAIL

5/22/2015
G:\Transportation\TR13.017.00 NCDOT 2012 Traffic LSA\TR13.017.06 (R-2915A Signing & PMP)\Pavement Marking\PM-17.dgn
jkopaskie