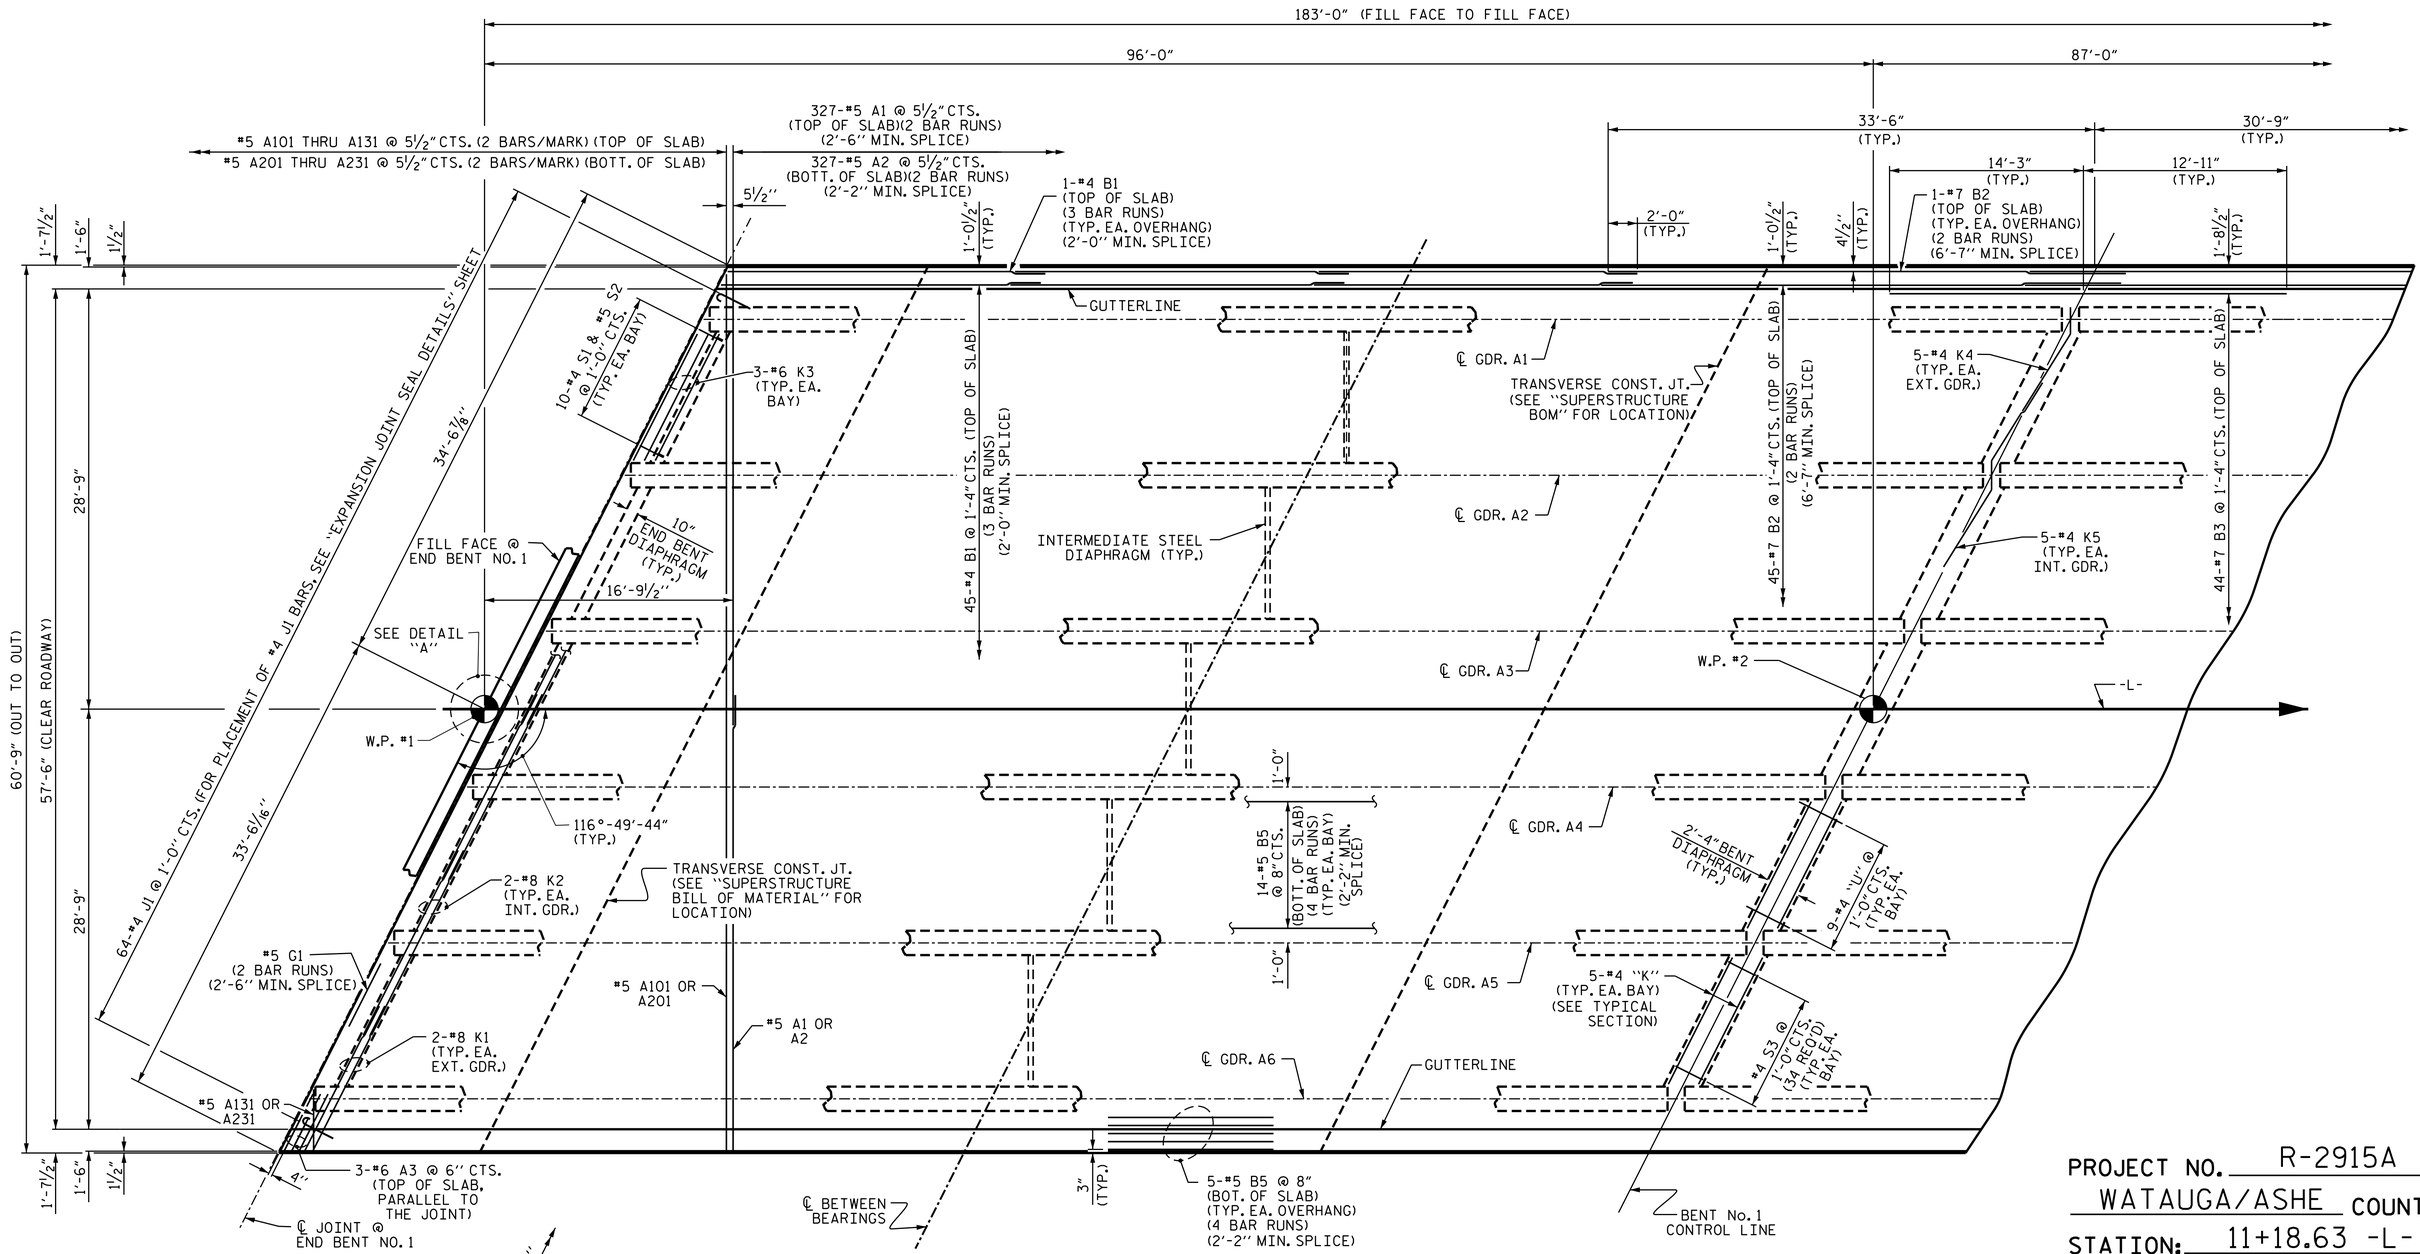

PLAN OF SPAN A

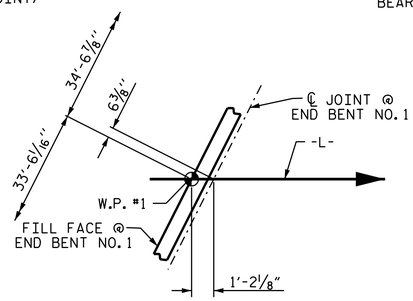

DETAIL "A"

DRAWN BY : V.X. NGUYEN DATE : 8-4-14
CHECKED BY : D. HODGE DATE : 1-15
DESIGN ENGINEER OF RECORD: A.M. LEE DATE : 4-15

24-JUL-2015 09:58
R:\Structures\FinalPlans\STR#1\R-2915A_SD_S*.dgn
warafat

NORTH CAROLINA PROFESSIONAL SEAL 17230 ENGINEER WAEL S. ARAFAT
DocuSigned by: Wael Arafat 7/28/2015

PROJECT NO. R-2915A
WATAUGA/ASHE COUNTY
STATION: 11+18.63 -L-

SHEET 1 OF 2

STATE OF NORTH CAROLINA
DEPARTMENT OF TRANSPORTATION
RALEIGH

SUPERSTRUCTURE
PLAN OF SPANS "SPAN A"

REVISIONS						SHEET NO.
NO.	BY:	DATE:	NO.	BY:	DATE:	S-7
1			3			TOTAL SHEETS
2			4			31

STR. #1